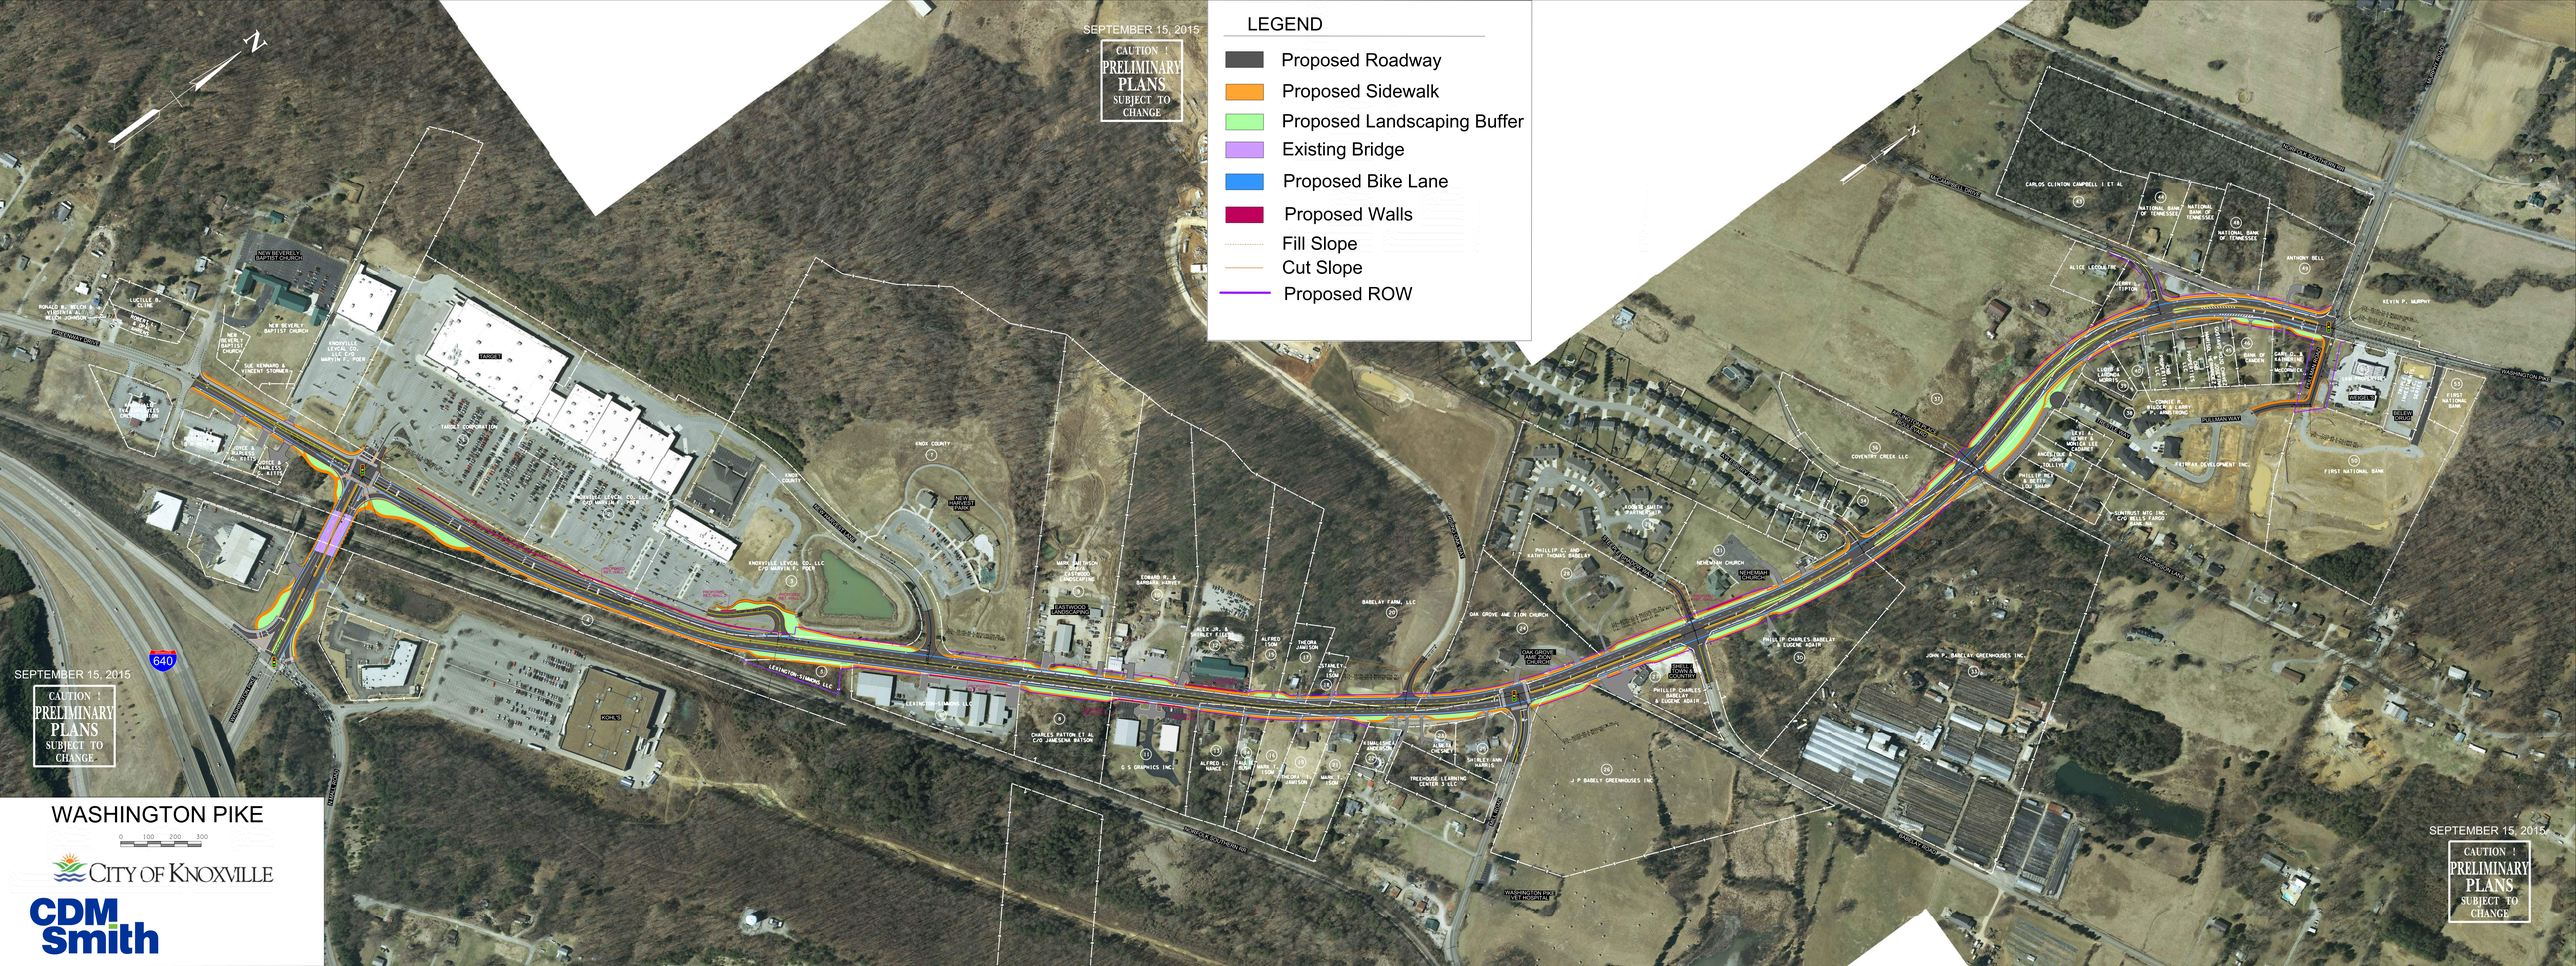
LEGEND
Proposed Roadway
Proposed Sidewalk
Proposed Landscaping Buffer
Existing Bridge
Proposed Bike Lane
Proposed Walls
Fill Slope
Cut Slope
Proposed ROW
SEPTEMBER 15, 2015
CAUTION ! PRELIMINARY PLANS SUBJECT TO CHANGE
640
WASHINGTON PIKE
CITY OF KNOXVILLE
CDM Smith