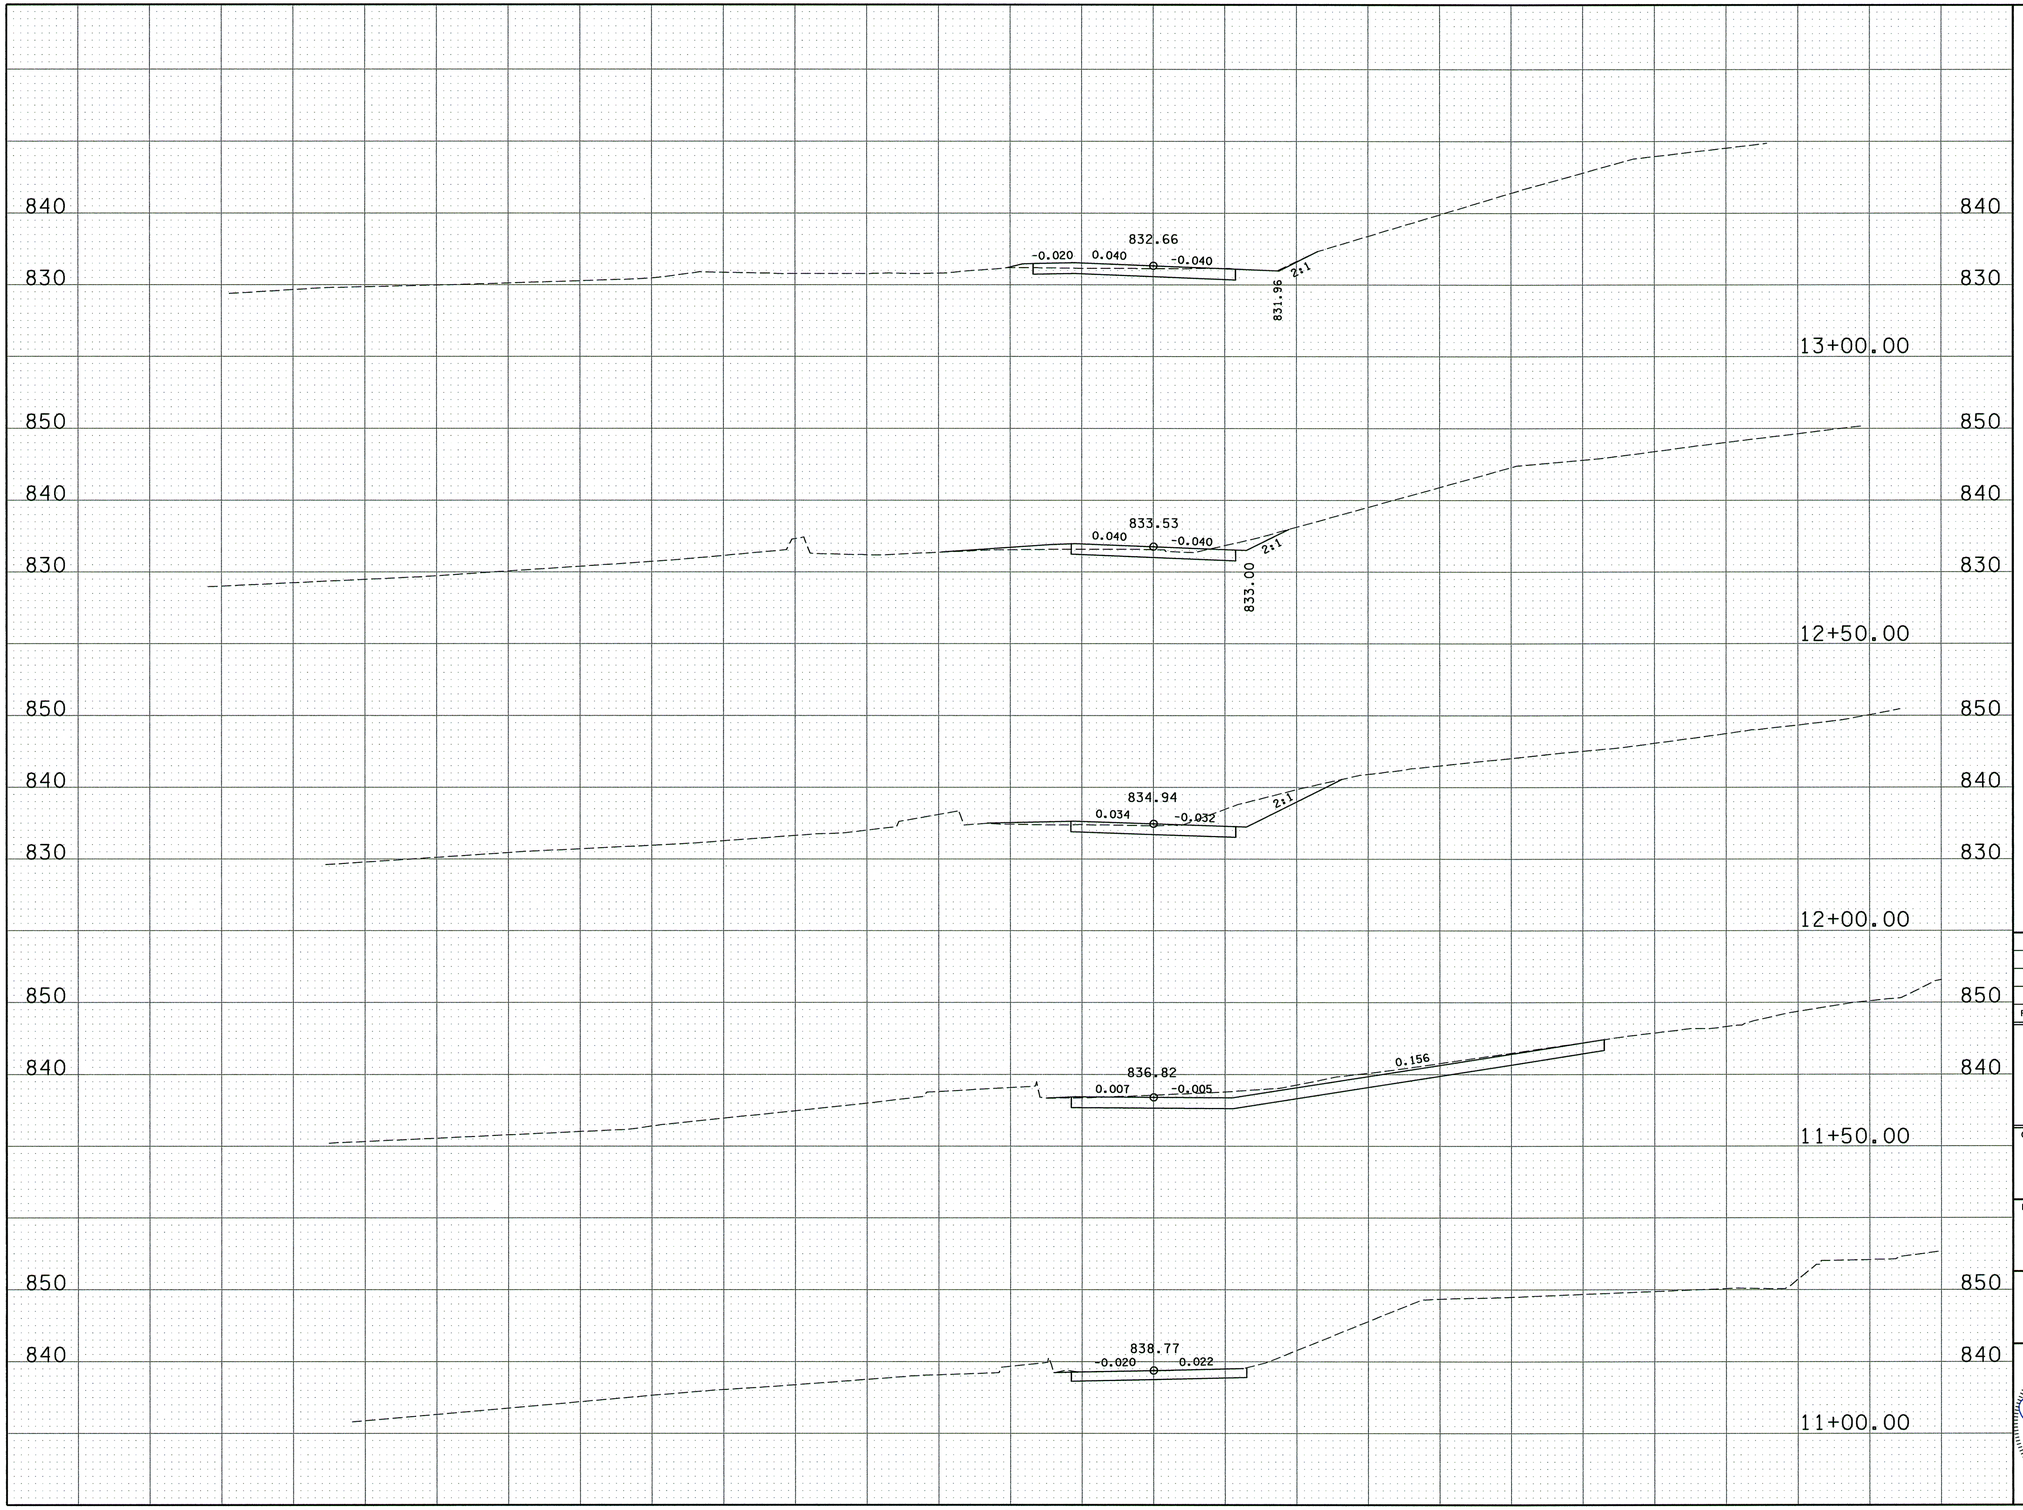

0 10 20
SCALE: 1" = 10'

REVISIONS	DATE

Cannon&Cannon,Inc.
Consulting Engineers • Field Surveyors
8550 Kingston Pike
Knoxville, Tennessee 37919
Telephone: (865) 670-8555 • Fax: (865) 670-8866
www.cannon-cannon.com

CLIENT:

CITY OF KNOXVILLE
SOUTH WATERFRONT
DEVELOPMENT DEPARTMENT

PROJECT:

BLOUNT AVENUE
RECONSTRUCTION PROJECT

ROADWAY CROSS SECTIONS
STA. 11+00.00 TO STA. 13+00.00

JASON C. ELLIOTT
REGISTERED ENGINEER
AGRICULTURE
COMMERCE
No. 00112898
STATE OF TENNESSEE
6-26-09

CCI PROJECT NO.	244-0005
DATE	06-26-09
P.I.C.	WHC
DRAWN	TRANSPORTATION
Q.C.	JCE

XS1.01

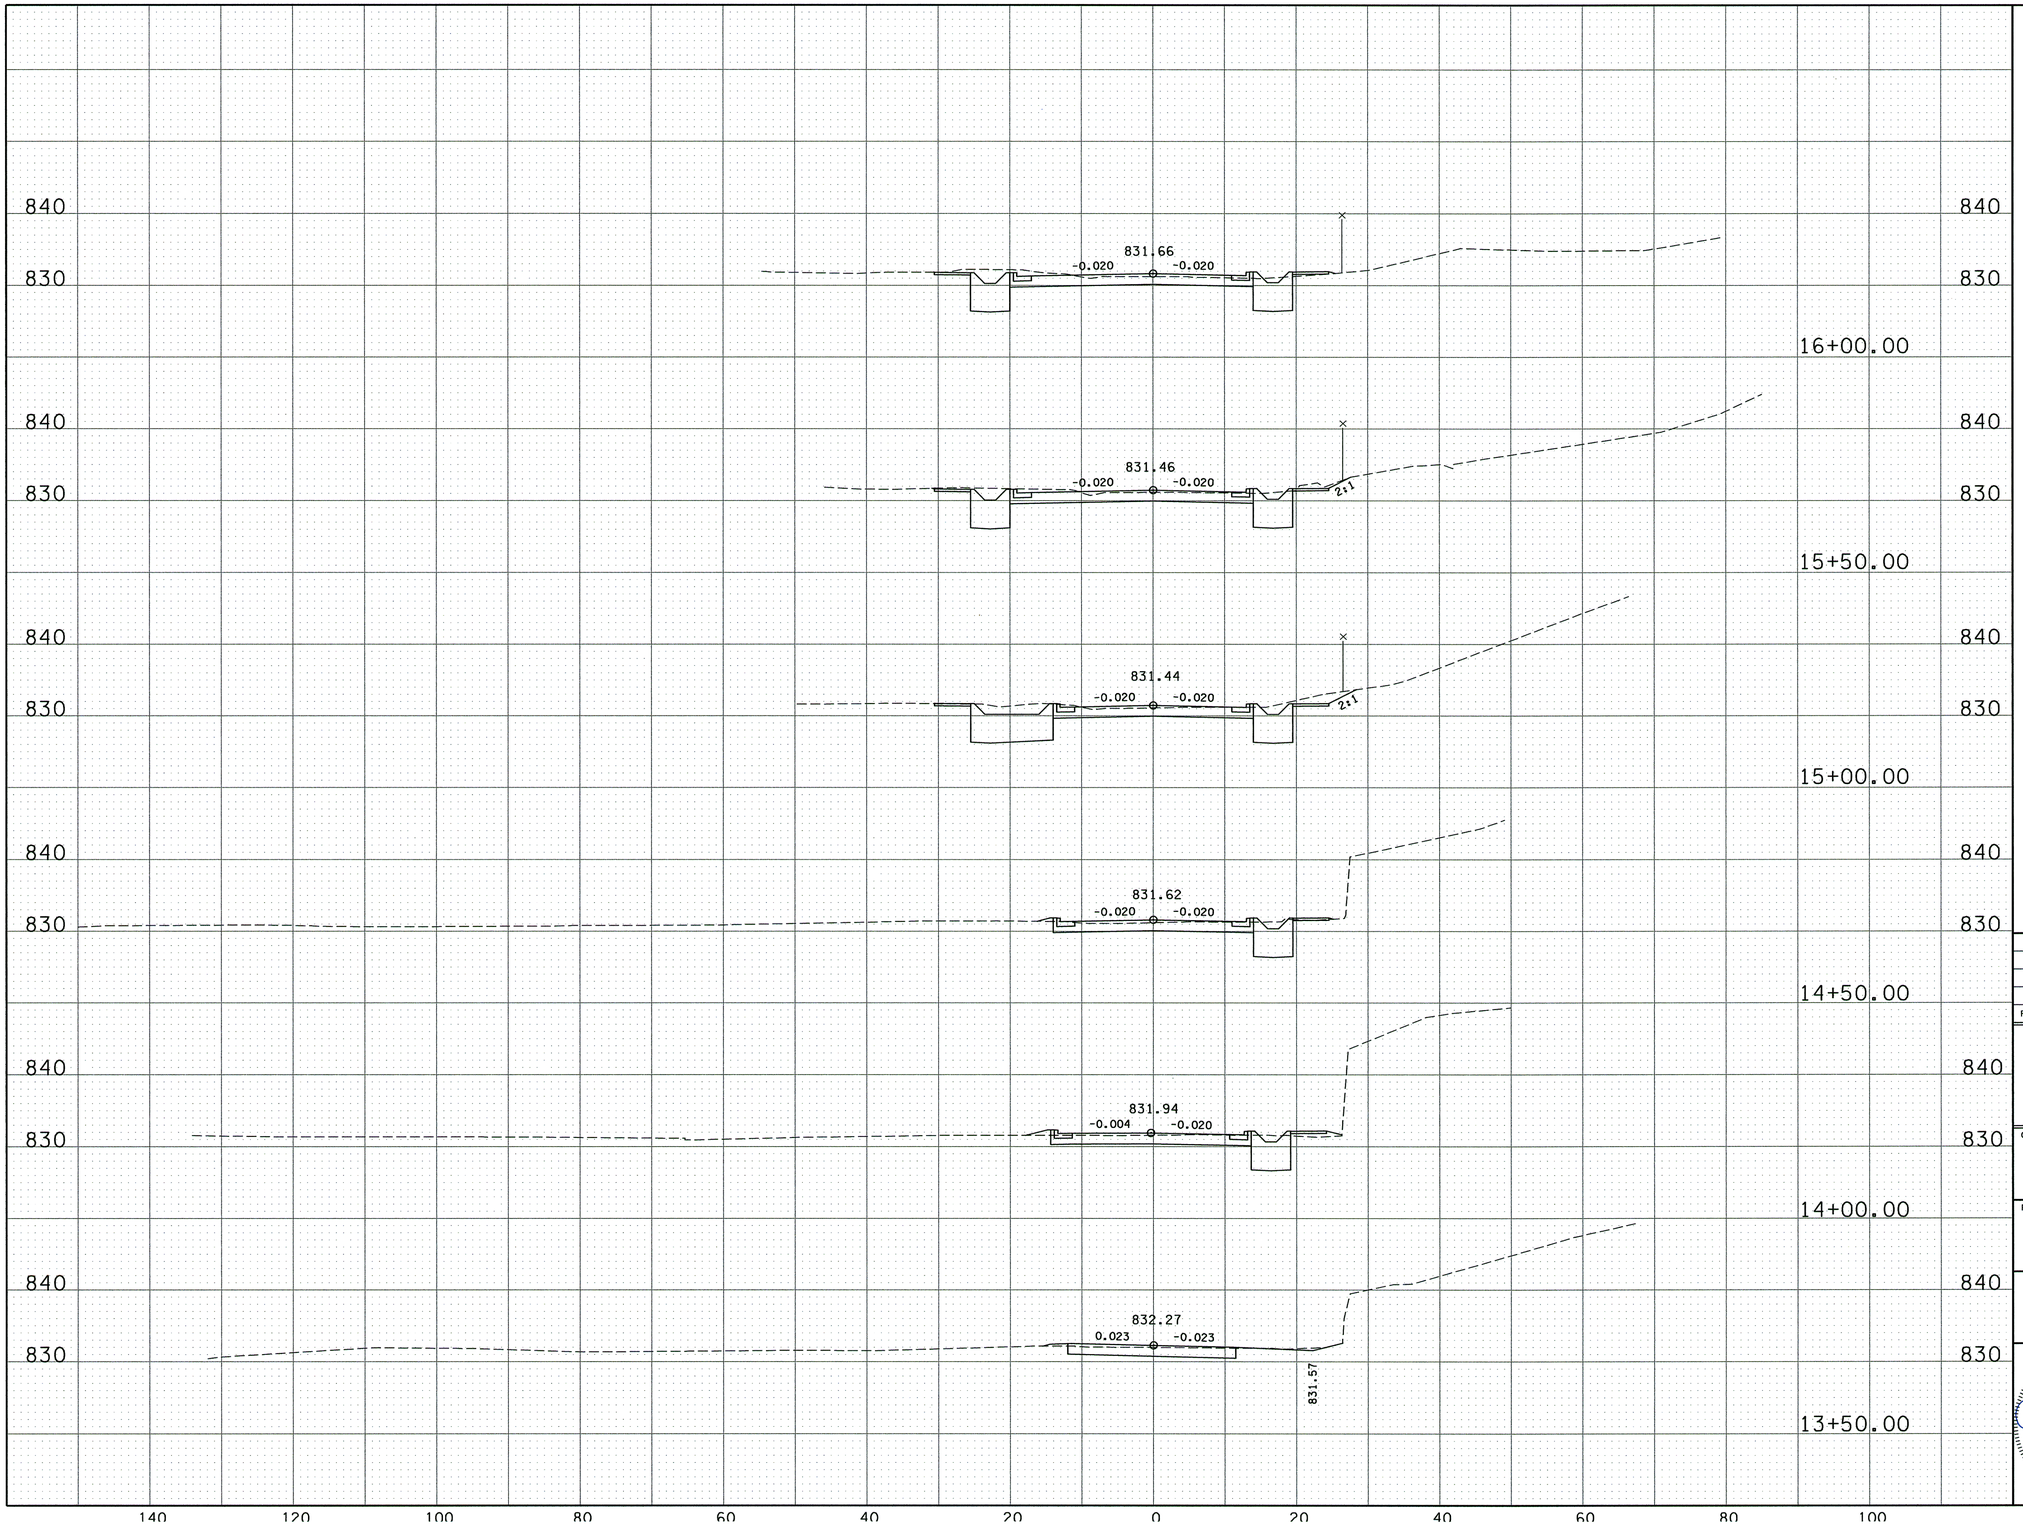

0 10 20
SCALE: 1" = 10'

REVISIONS	DATE

Cannon&Cannon,Inc.
Consulting Engineers • Field Surveyors
8550 Kingston Pike
Knoxville, Tennessee 37919
Telephone: (865) 670-8555 • Fax: (865) 670-8866
www.cannon-cannon.com

CLIENT:
CITY OF KNOXVILLE
SOUTH WATERFRONT
DEVELOPMENT DEPARTMENT

PROJECT:
BLOUNT AVENUE
RECONSTRUCTION PROJECT

ROADWAY CROSS SECTIONS
STA. 13+50.00 TO STA. 13+00.00

JASON C. ELLIOTT
REGISTERED ENGINEER
AGRICULTURE
COMMERCE
No. 00112019
STATE OF TENNESSEE
6-26-09

CCI PROJECT NO.	244-0005
DATE	06-26-09
P.I.C.	WHC
DRAWN	TRANSPORTATION
Q.C.	JCE

XS1.02

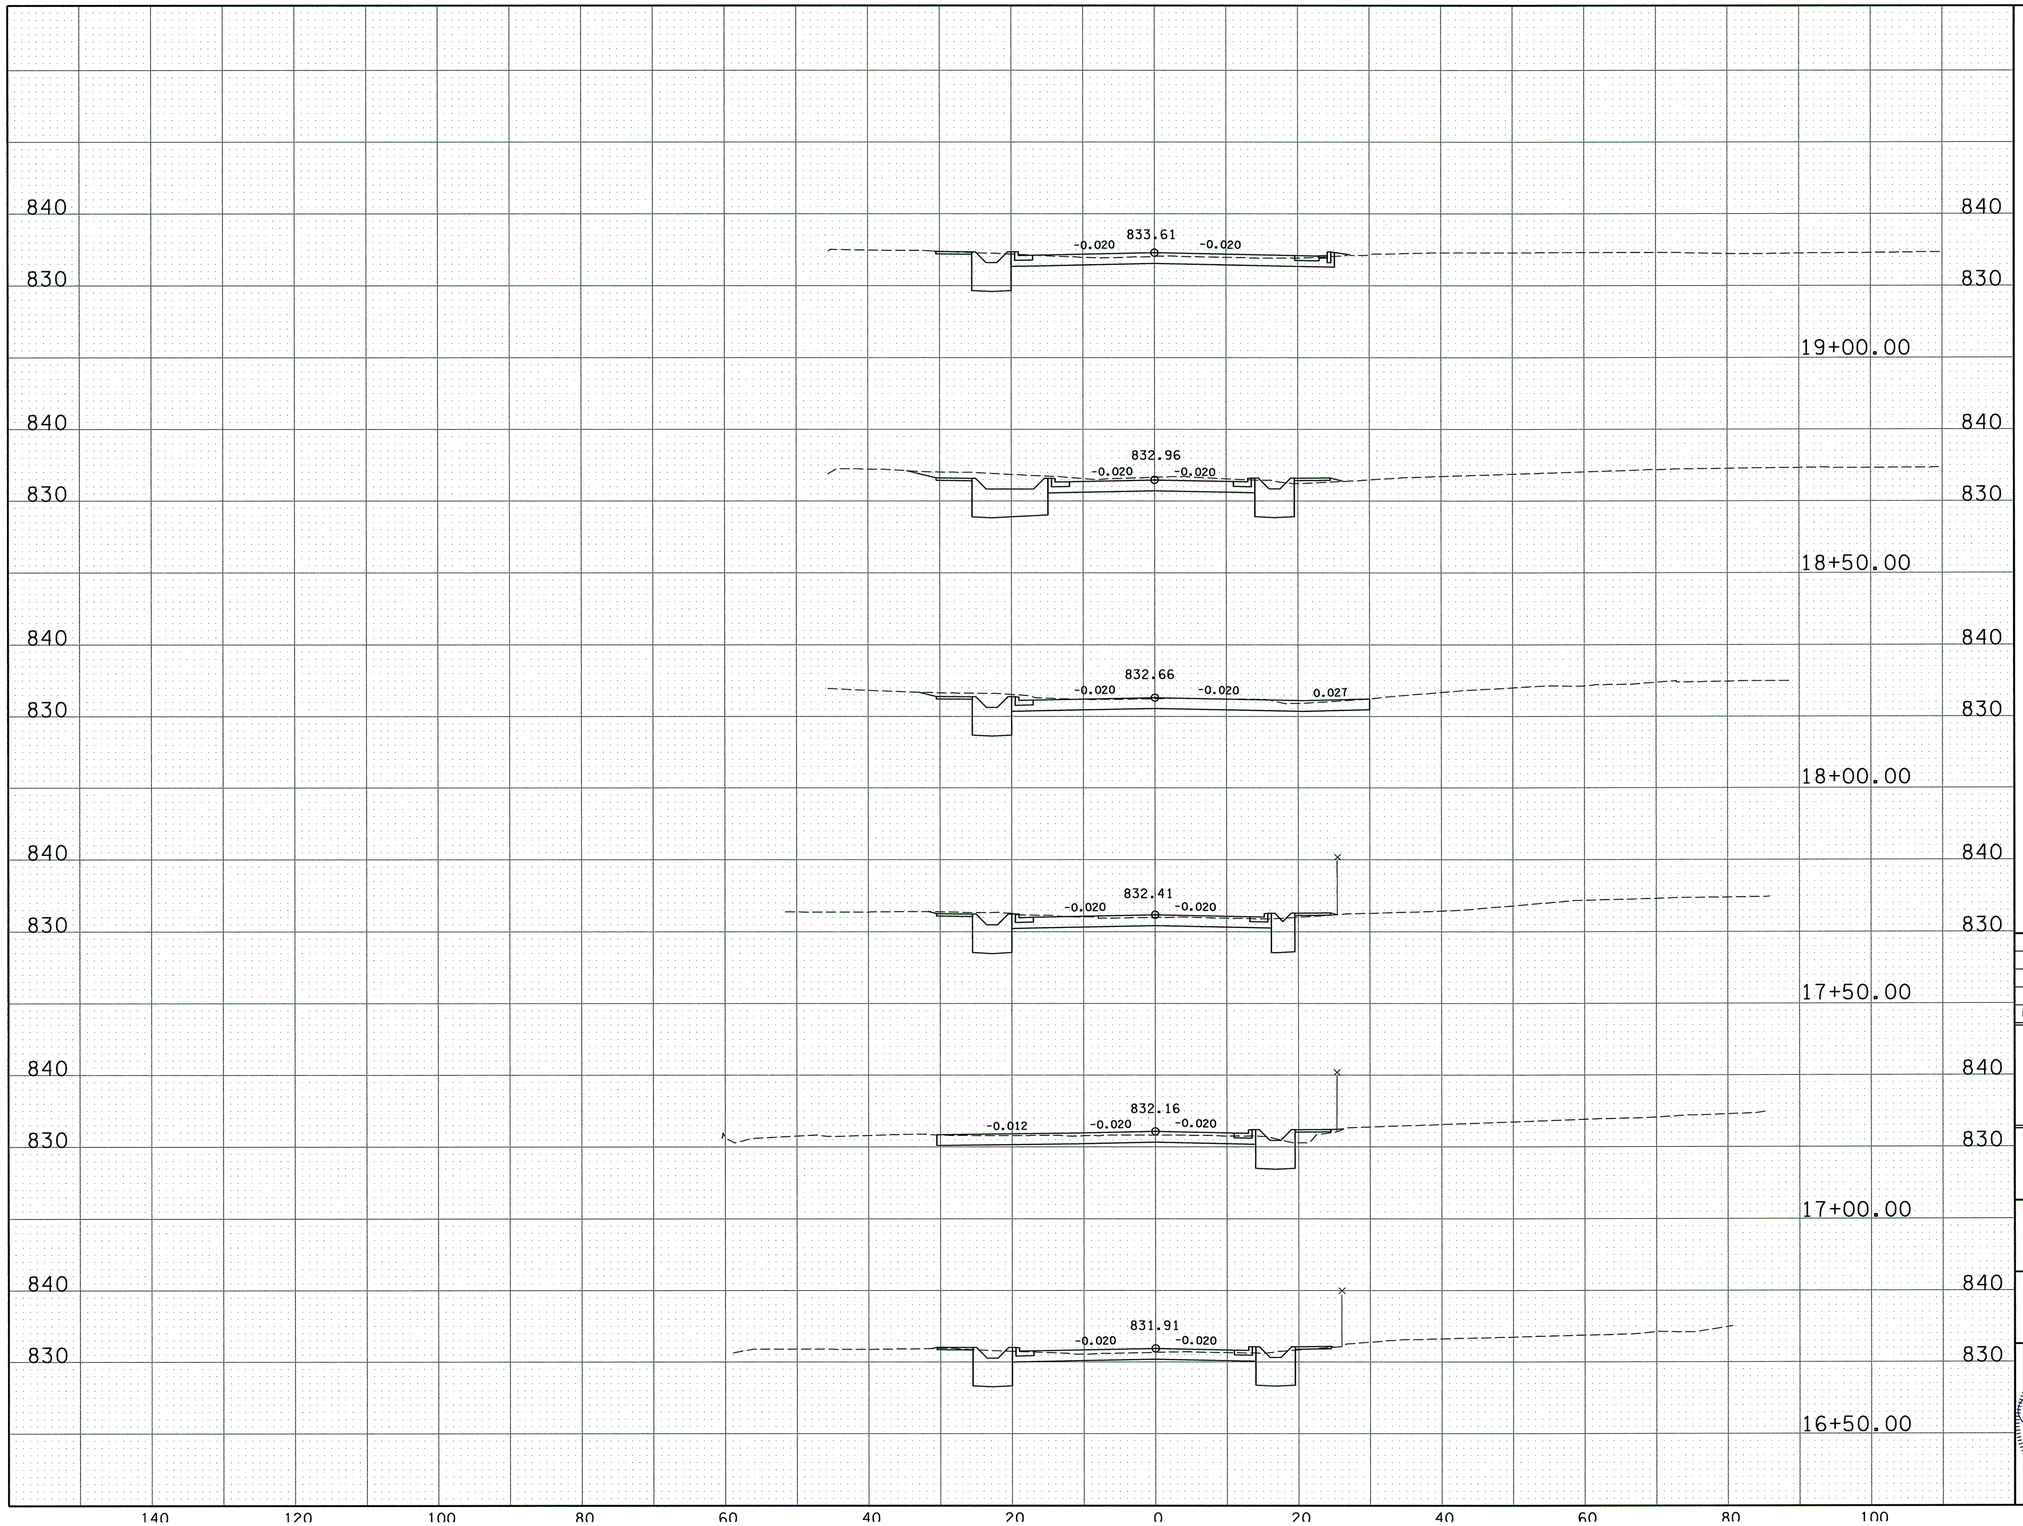

0 10 20
SCALE: 1" = 10'

REVISIONS	DATE

Cannon&Cannon, Inc.
Consulting Engineers • Field Surveyors
8550 Kingston Pike
Knoxville, Tennessee 37919
Telephone: (865) 670-8555 • Fax: (865) 670-8866
www.cannon-cannon.com

CLIENT:
CITY OF KNOXVILLE
SOUTH WATERFRONT
DEVELOPMENT DEPARTMENT

PROJECT:
BLOUNT AVENUE
RECONSTRUCTION PROJECT

ROADWAY CROSS SECTIONS
STA. 16+50.00 TO STA. 19+00.00

JASON C. ELLIOTT
REGISTERED ENGINEER
AGRICULTURE
COMMERCE
No. 00112209
STATE OF TENNESSEE
6-26-09

CCI PROJECT NO.	244-0005
DATE	06-26-09
P.I.C.	WHC
DRAWN	TRANSPORTATION
Q.C.	JCE

XS1.03

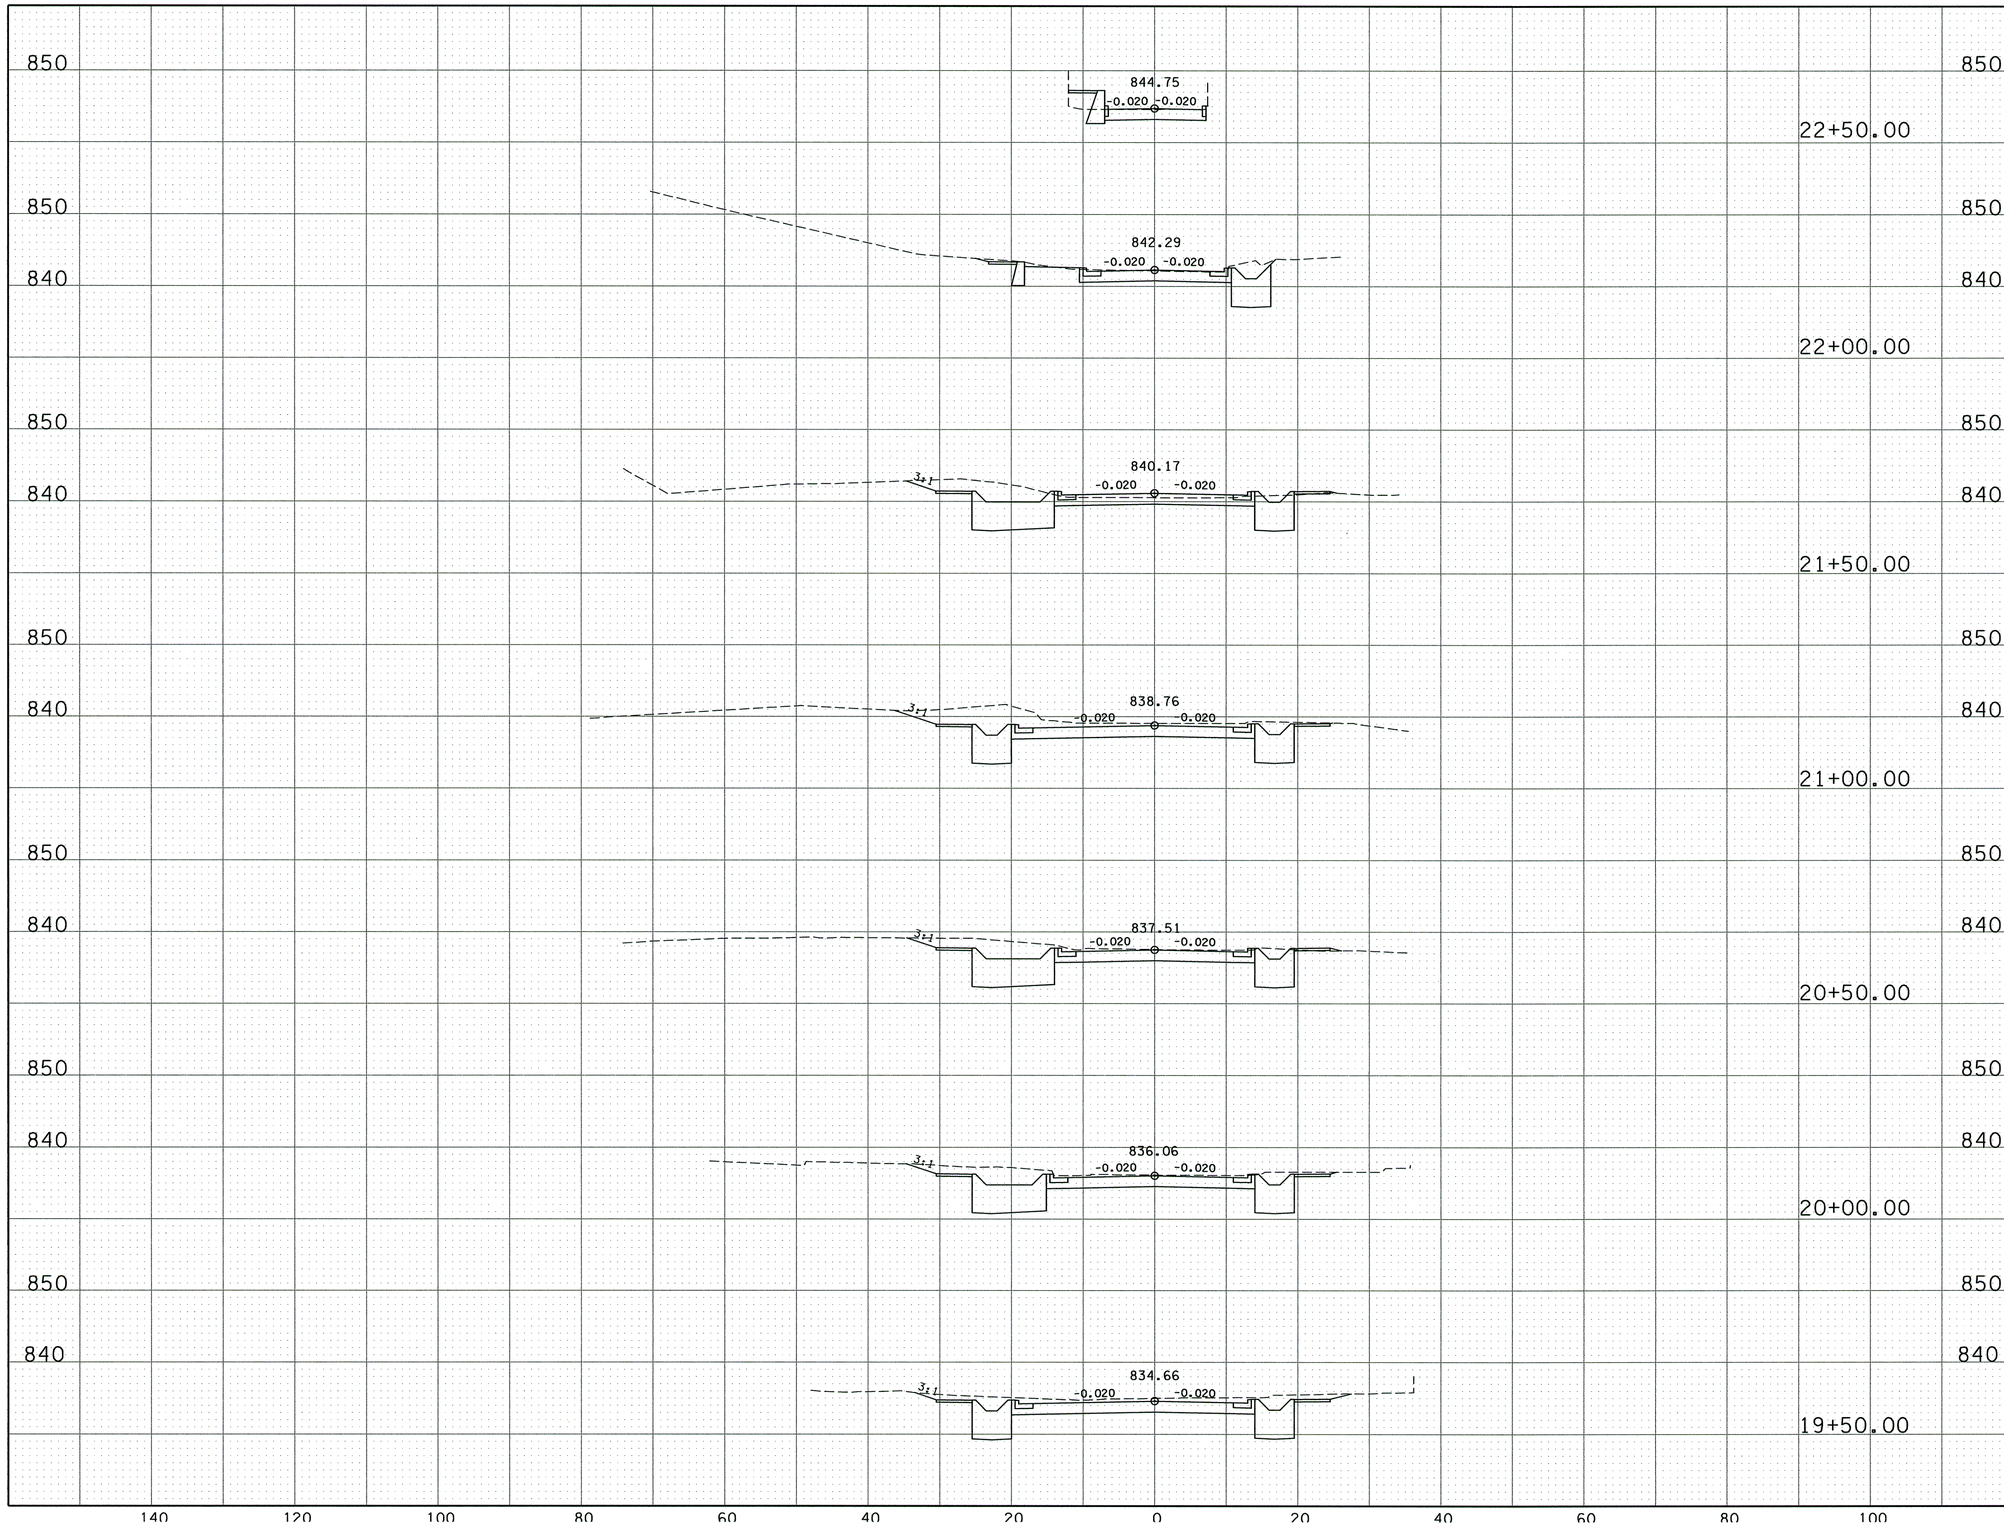

0 10 20
SCALE: 1" = 10'

REVISIONS	DATE

Cannon&Cannon,Inc.
Consulting Engineers • Field Surveyors
8550 Kingston Pike
Knoxville, Tennessee 37919
Telephone: (865) 670-8555 • Fax: (865) 670-8866
www.cannon-cannon.com

CLIENT:
CITY OF KNOXVILLE
SOUTH WATERFRONT
DEVELOPMENT DEPARTMENT

PROJECT:
BLOUNT AVENUE
RECONSTRUCTION PROJECT

ROADWAY CROSS SECTIONS
STA. 19+50.00 TO STA. 22+50.00

JASON C. ELLIOTT
REGISTERED ENGINEER
AGRICULTURE
COMMERCE
No. 00112209
STATE OF TENNESSEE
6-26-09

CCI PROJECT NO.	244-0005
DATE	06-26-09
P.I.C.	WHC
DRAWN	TRANSPORTATION
Q.C.	JCE

XS1.04

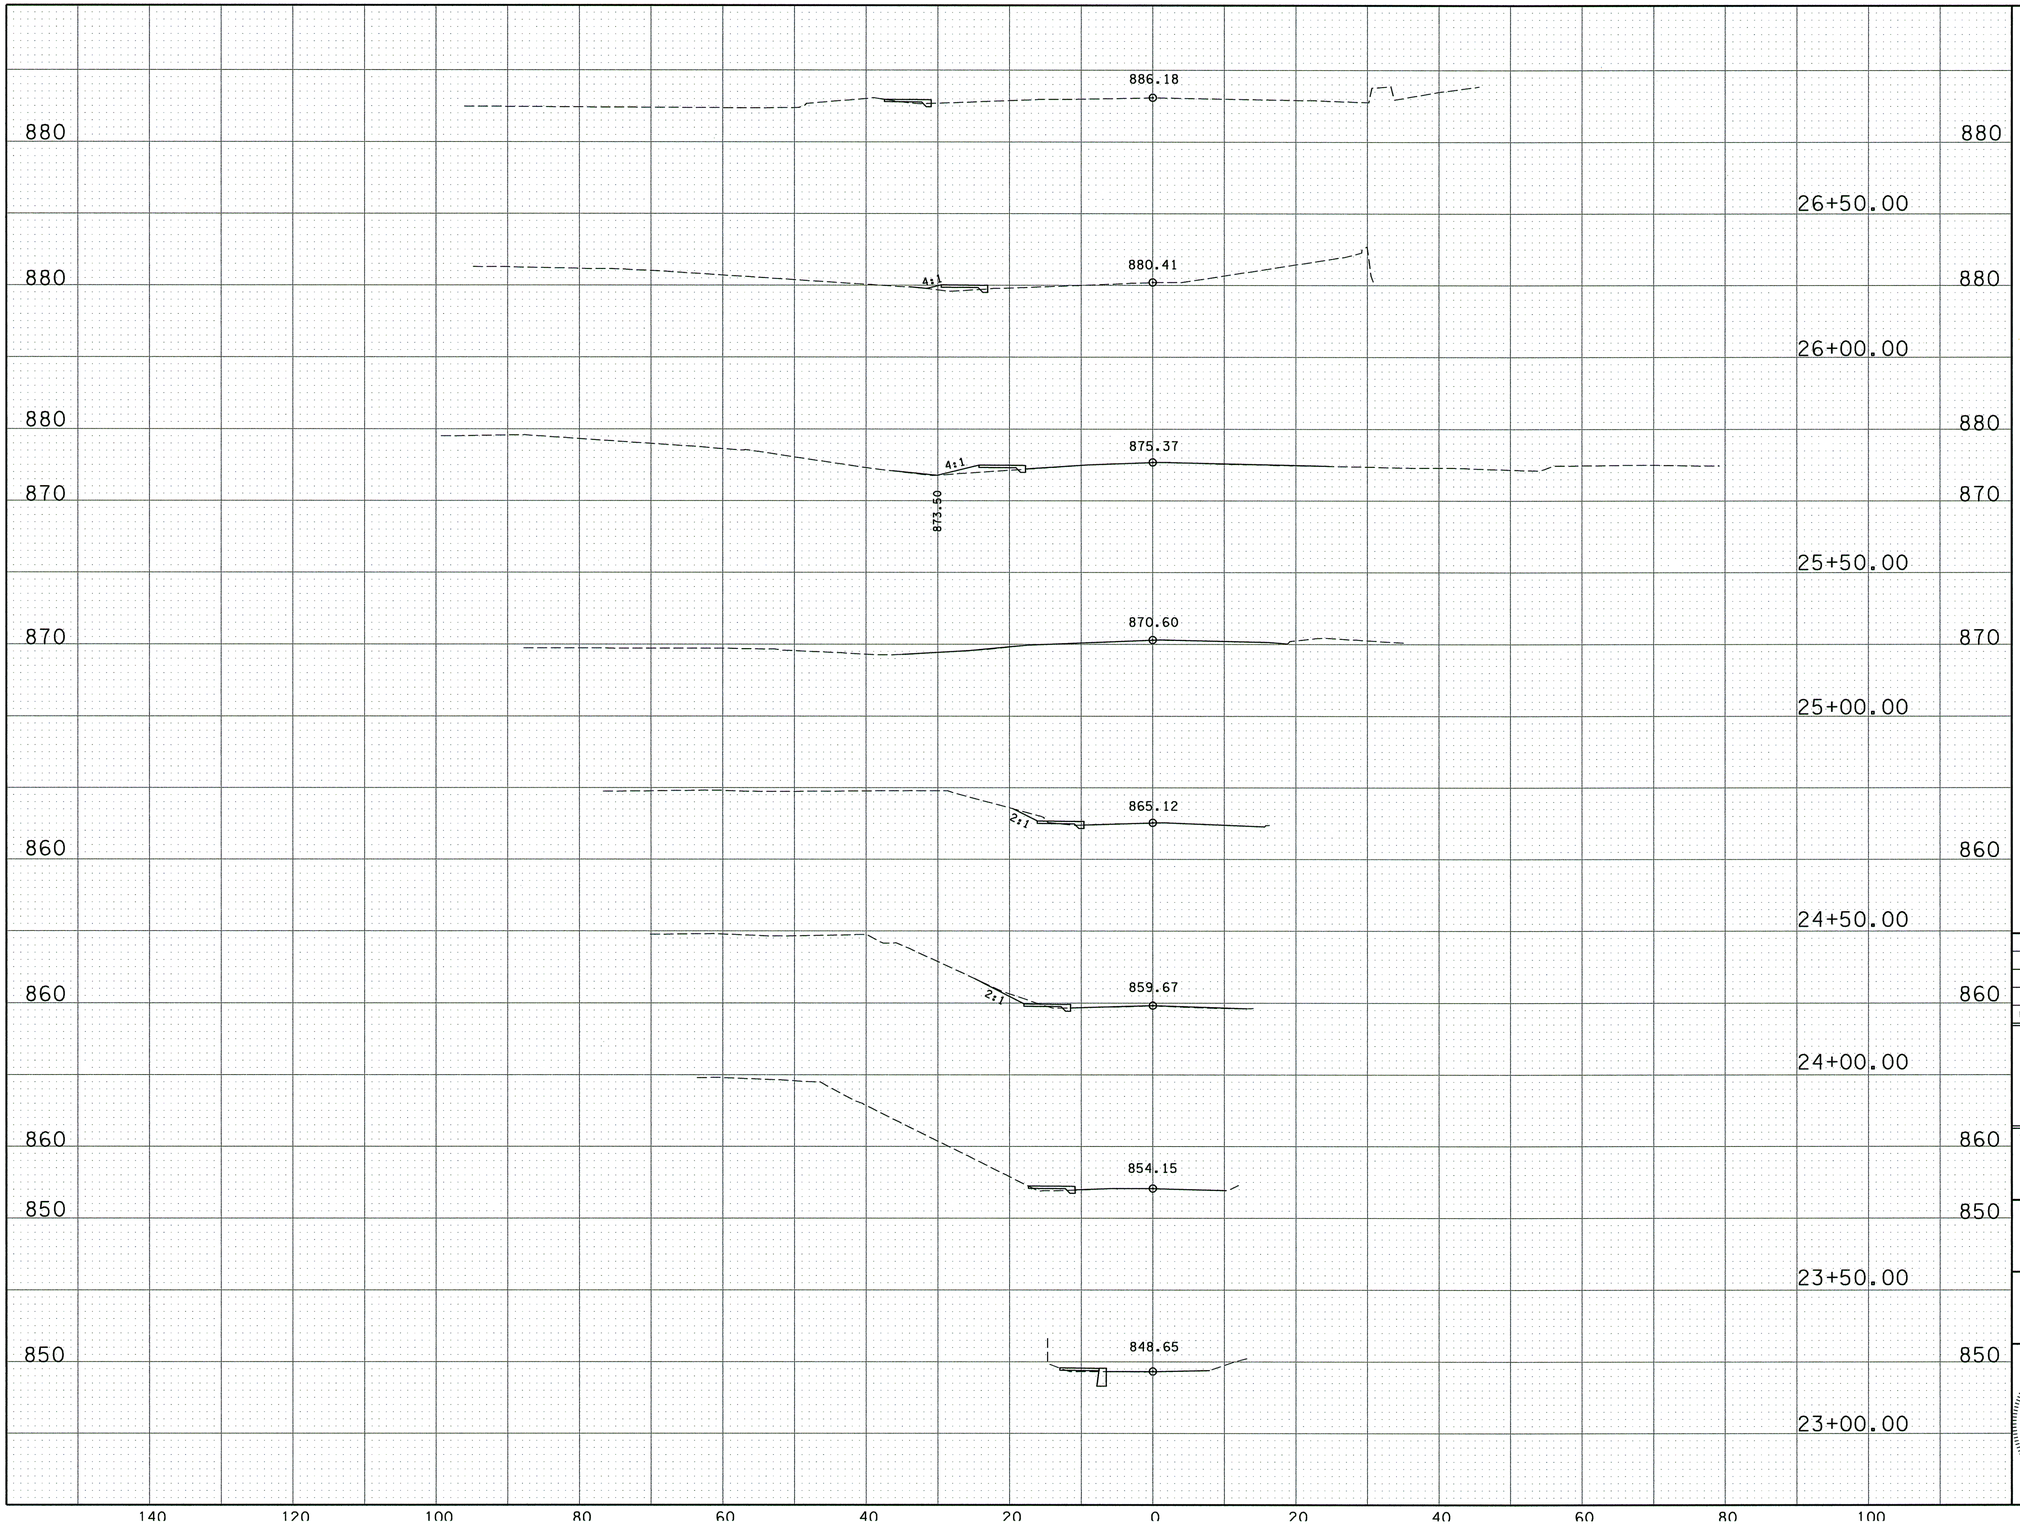

0 10 20
SCALE: 1" = 10'

REVISIONS	DATE

Cannon&Cannon,Inc.
Consulting Engineers • Field Surveyors
8550 Kingston Pike
Knoxville, Tennessee 37919
Telephone: (865) 670-8555 • Fax: (865) 670-8866
www.cannon-cannon.com

CLIENT:
CITY OF KNOXVILLE
SOUTH WATERFRONT
DEVELOPMENT DEPARTMENT

PROJECT:
BLOUNT AVENUE
RECONSTRUCTION PROJECT

ROADWAY CROSS SECTIONS
STA. 23+00.00 TO STA. 26+50.00

JASON C. ELLIOTT
REGISTERED ENGINEER
AGRICULTURE
COMMERCE
No. 00112209
STATE OF TENNESSEE
6-26-09

CCI PROJECT NO.	244-0005
DATE	06-26-09
P.I.C.	WHC
DRAWN	TRANSPORTATION
Q.C.	JCE

XS1.05