KNOXVILLE
SOUTH WATERFRONT
PUBLIC IMPROVEMENTS

KNOXVILLE, TENNESSEE

Lead Consultant

HARGREAVES ASSOCIATES
115 MAGAZINE STREET
CAMBRIDGE, MA 02139
617 661 0070 T
617 661 0064 F
HARGREAVES.COM

Masterplan Overview/Urban Design
Chan Krieger Sieniewicz
8 Story Street
Cambridge, MA 02138
Tel: 617 354 5315

Masterplan Overview/Transportation
Glatting Jackson
East Pine Street
Orlando, FL 32801
Tel: 407 843 6552

Marine Engineering
Moffatt & Nichol
1616 East Millbrook Street, Suite 160
Raleigh, NC 27609
Tel: 919 781 4626

Lighting Design
Lam Partners
84 Sherman Street
Cambridge,MA 02140
Tel: 617 354 4502

Landscape Architecture
Ross/Fowler
625 Gay Street
Knoxville, TN 37902
Tel: 865 637 1100

Benefield Richters
516 Union Avenue
Knoxville, TN 37902
Tel: 865 637 7009

Civil Engineers
Cannon & Cannon
9724 Kingston Pike Suite 110
Knoxville, TN 37922
Tel: 865 670 8555

Wilbur Smith
1100 Marion Street,Suite 200
Knoxville, TN 37921
Tel: 865 963 4300

NOT FOR CONSTRUCTION

Issue	Date
09 Final SD package	06.04.08
08 Draft SD package	12.21.07
07 in progress	11.13.07
06 in progress	10.23.07
05 in progress	10.02.07
04 in progress	09.04.07
03 in progress	07.23.07
02 in progress	07.17.07
01 in progress	06.12.07

0 25 50FT

Job No.
HA.KSW.0701

Scale
1"=50'

Date
4 June 2008

Title
SCHEMATIC DESIGN

PROJECT 10:
LINCOLN STREET LANDING

Sheet No.
P10.L101

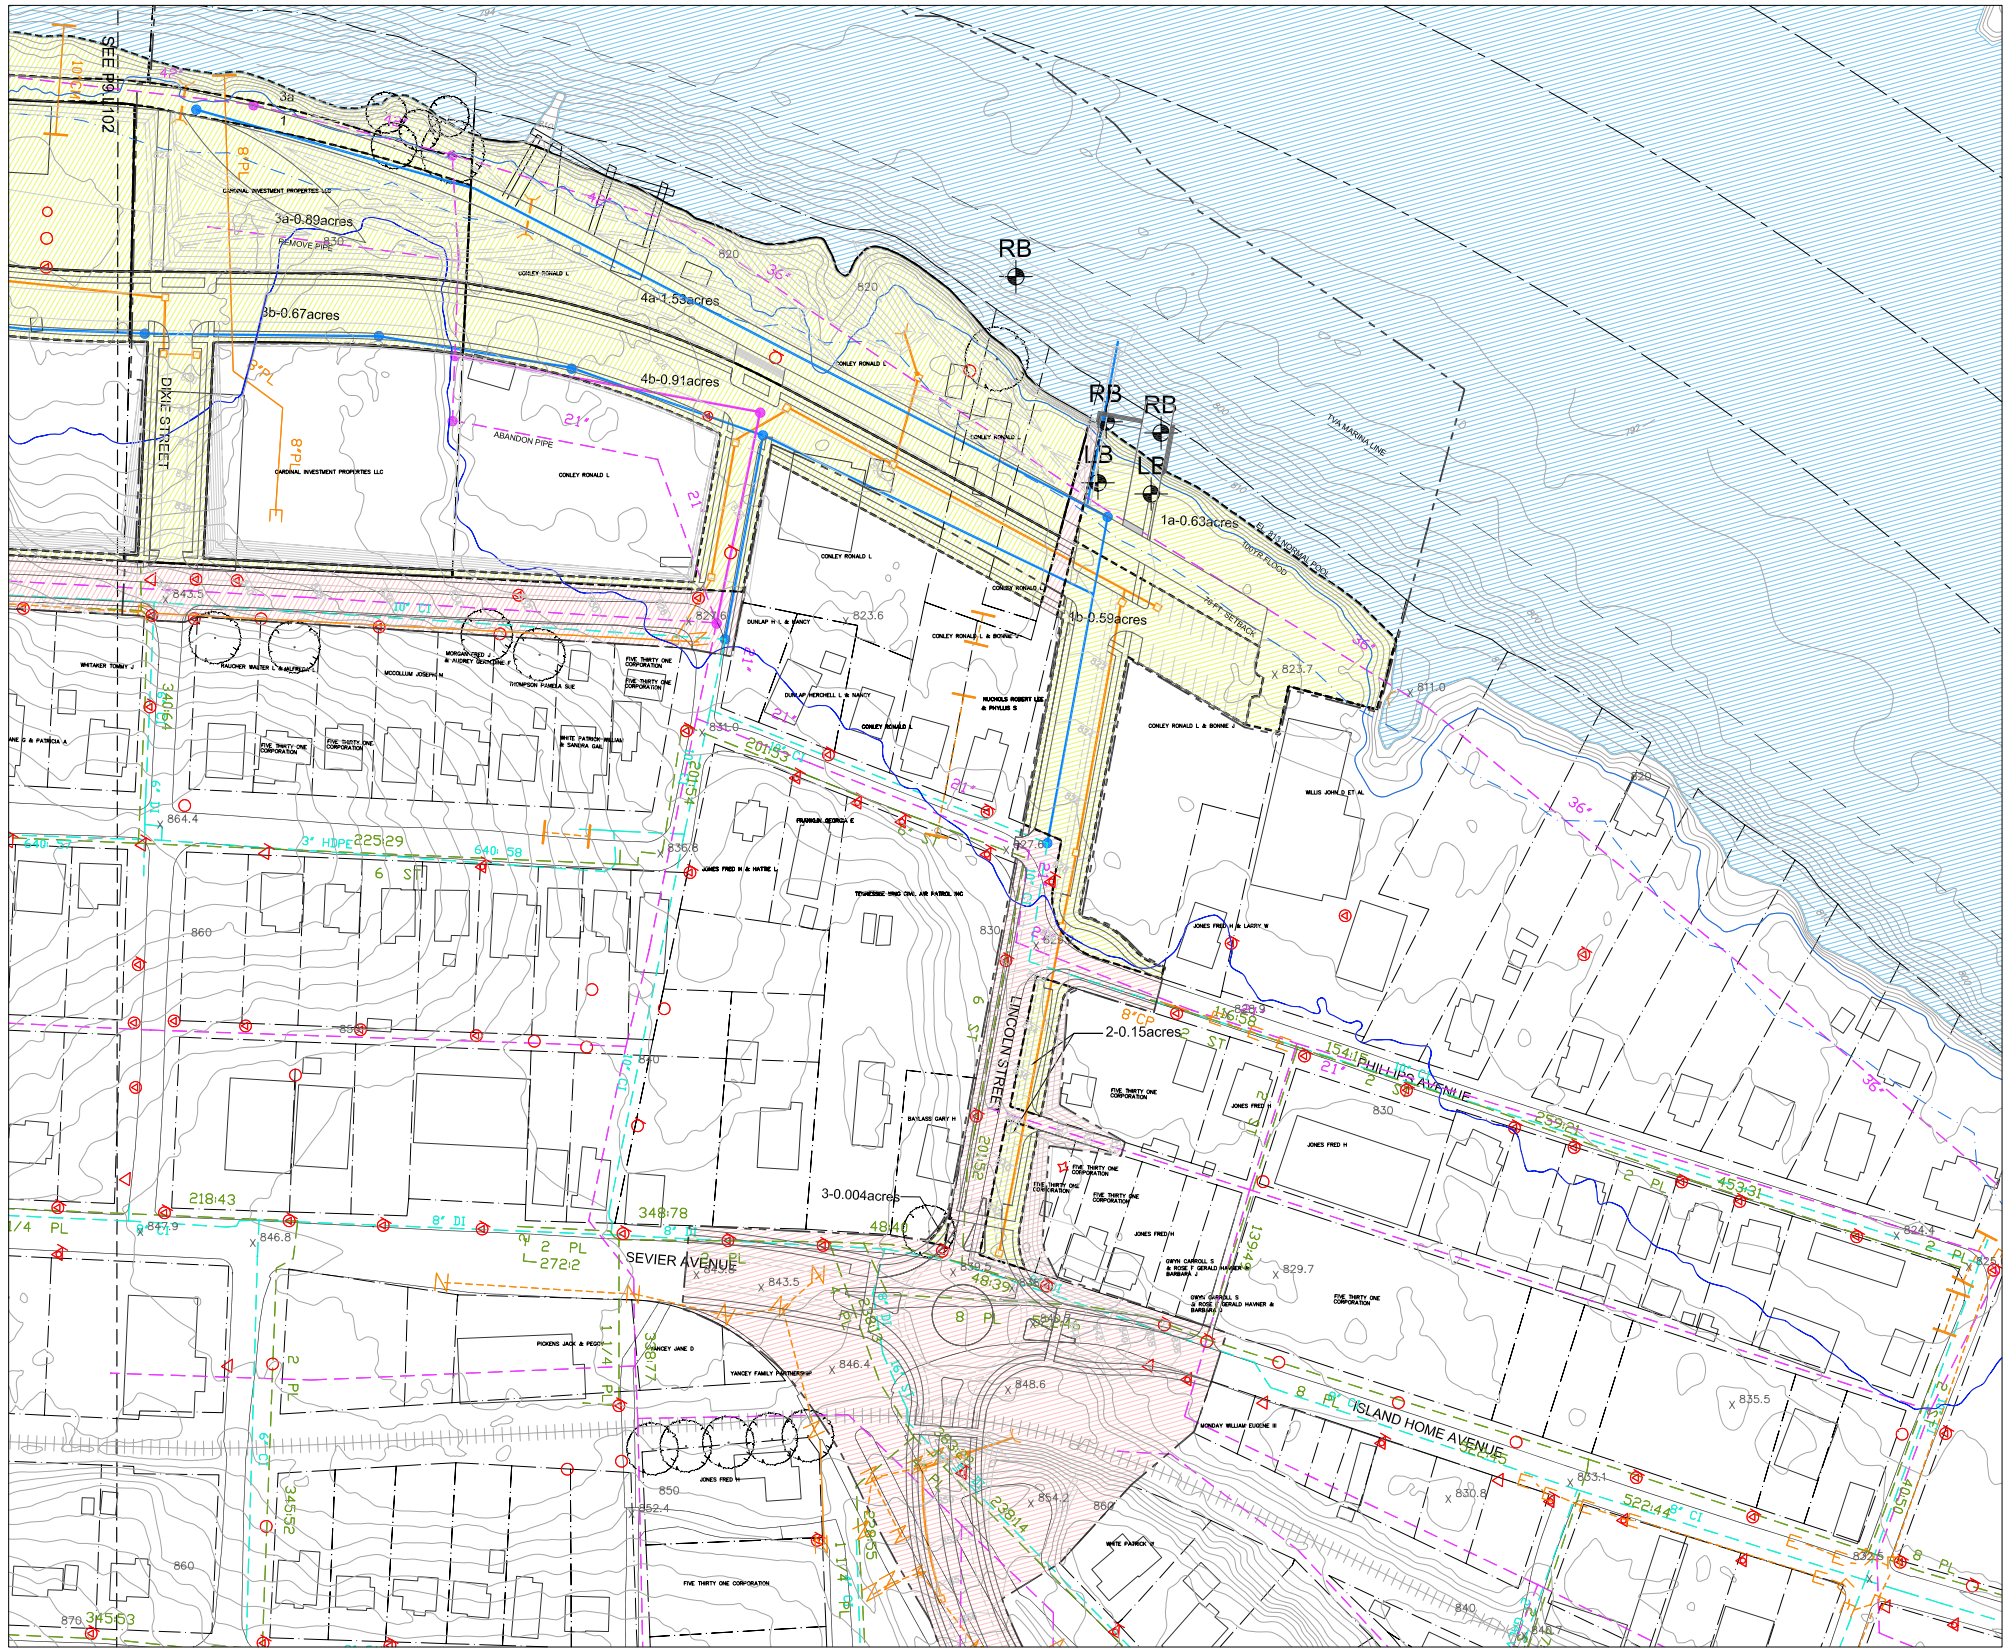

KNOXVILLE
SOUTH WATERFRONT
PUBLIC IMPROVEMENTS

KNOXVILLE, TENNESSEE

Lead Consultant

HARGREAVES ASSOCIATES

118 MAGAZINE STREET
CAMBRIDGE, MA 02139
617 661 0070 T
617 661 0064 F
HARGREAVES.COM

Masterplan Overview/Urban Design
Chan Krieger Sieniewicz
8 Story Street
Cambridge, MA 02138
Tel: 617 354 5315

Masterplan Overview/Transportation
Glatting Jackson
East Pine Street
Orlando, FL 32801
Tel: 407 843 6552

Marine Engineering
Moffatt & Nichol
1616 East Millbrook Street, Suite 160
Raleigh, NC 27609
Tel: 919 781 4626

Lighting Design
Lam Partners
84 Sherman Street
Cambridge,MA 02140
Tel: 617 354 4502

Landscape Architecture
Ross/Fowler
625 Gay Street
Knoxville, TN 37902
Tel: 865 637 1100

Benefield Richters
516 Union Avenue
Knoxville, TN 37902
Tel: 865 637 7009

Civil Engineers
Cannon & Cannon
9724 Kingston Pike Suite 110
Knoxville, TN 37922
Tel: 865 670 8555

Wilbur Smith
1100 Marion Street,Suite 200
Knoxville, TN 37921
Tel: 865 963 4300

NOT FOR CONSTRUCTION

Issue		Date
09	Final SD package	06.04.08
08	Draft SD package	12.21.07
07	in progress	11.13.07
06	in progress	10.23.07
05	in progress	10.02.07
04	in progress	09.04.07
03	in progress	07.23.07
02	in progress	07.17.07
01	in progress	06.12.07

EXISTING	PROPOSED
SEWER	SEWER
WATER	WATER
STORM	STORM
GAS	
POWER	

UTILITY POLES

KUB	PHONE
NO ATT	NO ATT
PH ATT	KUB ATT
TV ATT	TV ATT
PH & TV	KUB & TV

KUB TRANS	OTHER
NO ATT	OTHER-OWNER
PH ATT	UNKNOWN-OWNER
TV ATT	
PH & TV	

PROPOSED BORINGS

LB	RB
LAND	RIVER

0 25 50FT

Job No. HA/KSW 0701

Scale 1"=50'

Date 4 June 2008

Title
SCHEMATIC DESIGN
EXISTING CONDITIONS

PROJECT 10:
LINCOLN STREET LANDING

Sheet No.
P10.L102

KNOXVILLE
SOUTH WATERFRONT
PUBLIC IMPROVEMENTS

KNOXVILLE, TENNESSEE

Lead Consultant

[redacted]
ASSOCIATES
118 MAGAZINE STREET
CAMBRIDGE, MA 02139
617 661 0070 T
617 661 0064 F
MAQSEAVES.COM

Masterplan Overview/Urban Design
Chan Krieger Sieniewicz
8 Story Street
Cambridge, MA 02138
Tel: 617 354 5315

Masterplan Overview/Transportation
Glatting Jackson
East Pine Street
Orlando, FL 32801
Tel: 407 843 6552

Marine Engineering
Moffatt & Nichol
1616 East Millbrook Street, Suite 160
Raleigh, NC 27609
Tel: 919 781 4626

Lighting Design
Lam Partners
84 Sherman Street
Cambridge,MA 02140
Tel: 617 354 4502

Landscape Architecture
Ross/Fowler
625 Gay Street
Knoxville, TN 37902
Tel: 865 637 1100

Benefield Richters
516 Union Avenue
Knoxville, TN 37902
Tel: 865 637 7009

Civil Engineers
Cannon & Cannon
9724 Kingston Pike Suite 110
Knoxville, TN 37922
Tel: 865 670 8555

Wilbur Smith
1100 Marion Street,Suite 200
Knoxville, TN 37921
Tel: 865 963 4300

NOT FOR CONSTRUCTION

Issue	Date
09 Final SD package	06.04.08
08 Draft SD package	12.21.07
07 in progress	11.13.07
06 in progress	10.23.07
05 in progress	10.02.07
04 in progress	09.04.07
03 in progress	07.23.07
02 in progress	07.17.07
01 in progress	06.12.07

0 25 50FT

Job No. HA/KSW 0701

Scale 1"=50'
1"=50'

Date 4 June 2008

Title
SCHEMATIC DESIGN
SITE LAYOUT

PROJECT 10:
LINCOLN STREET LANDING

Sheet No.
P10.L103

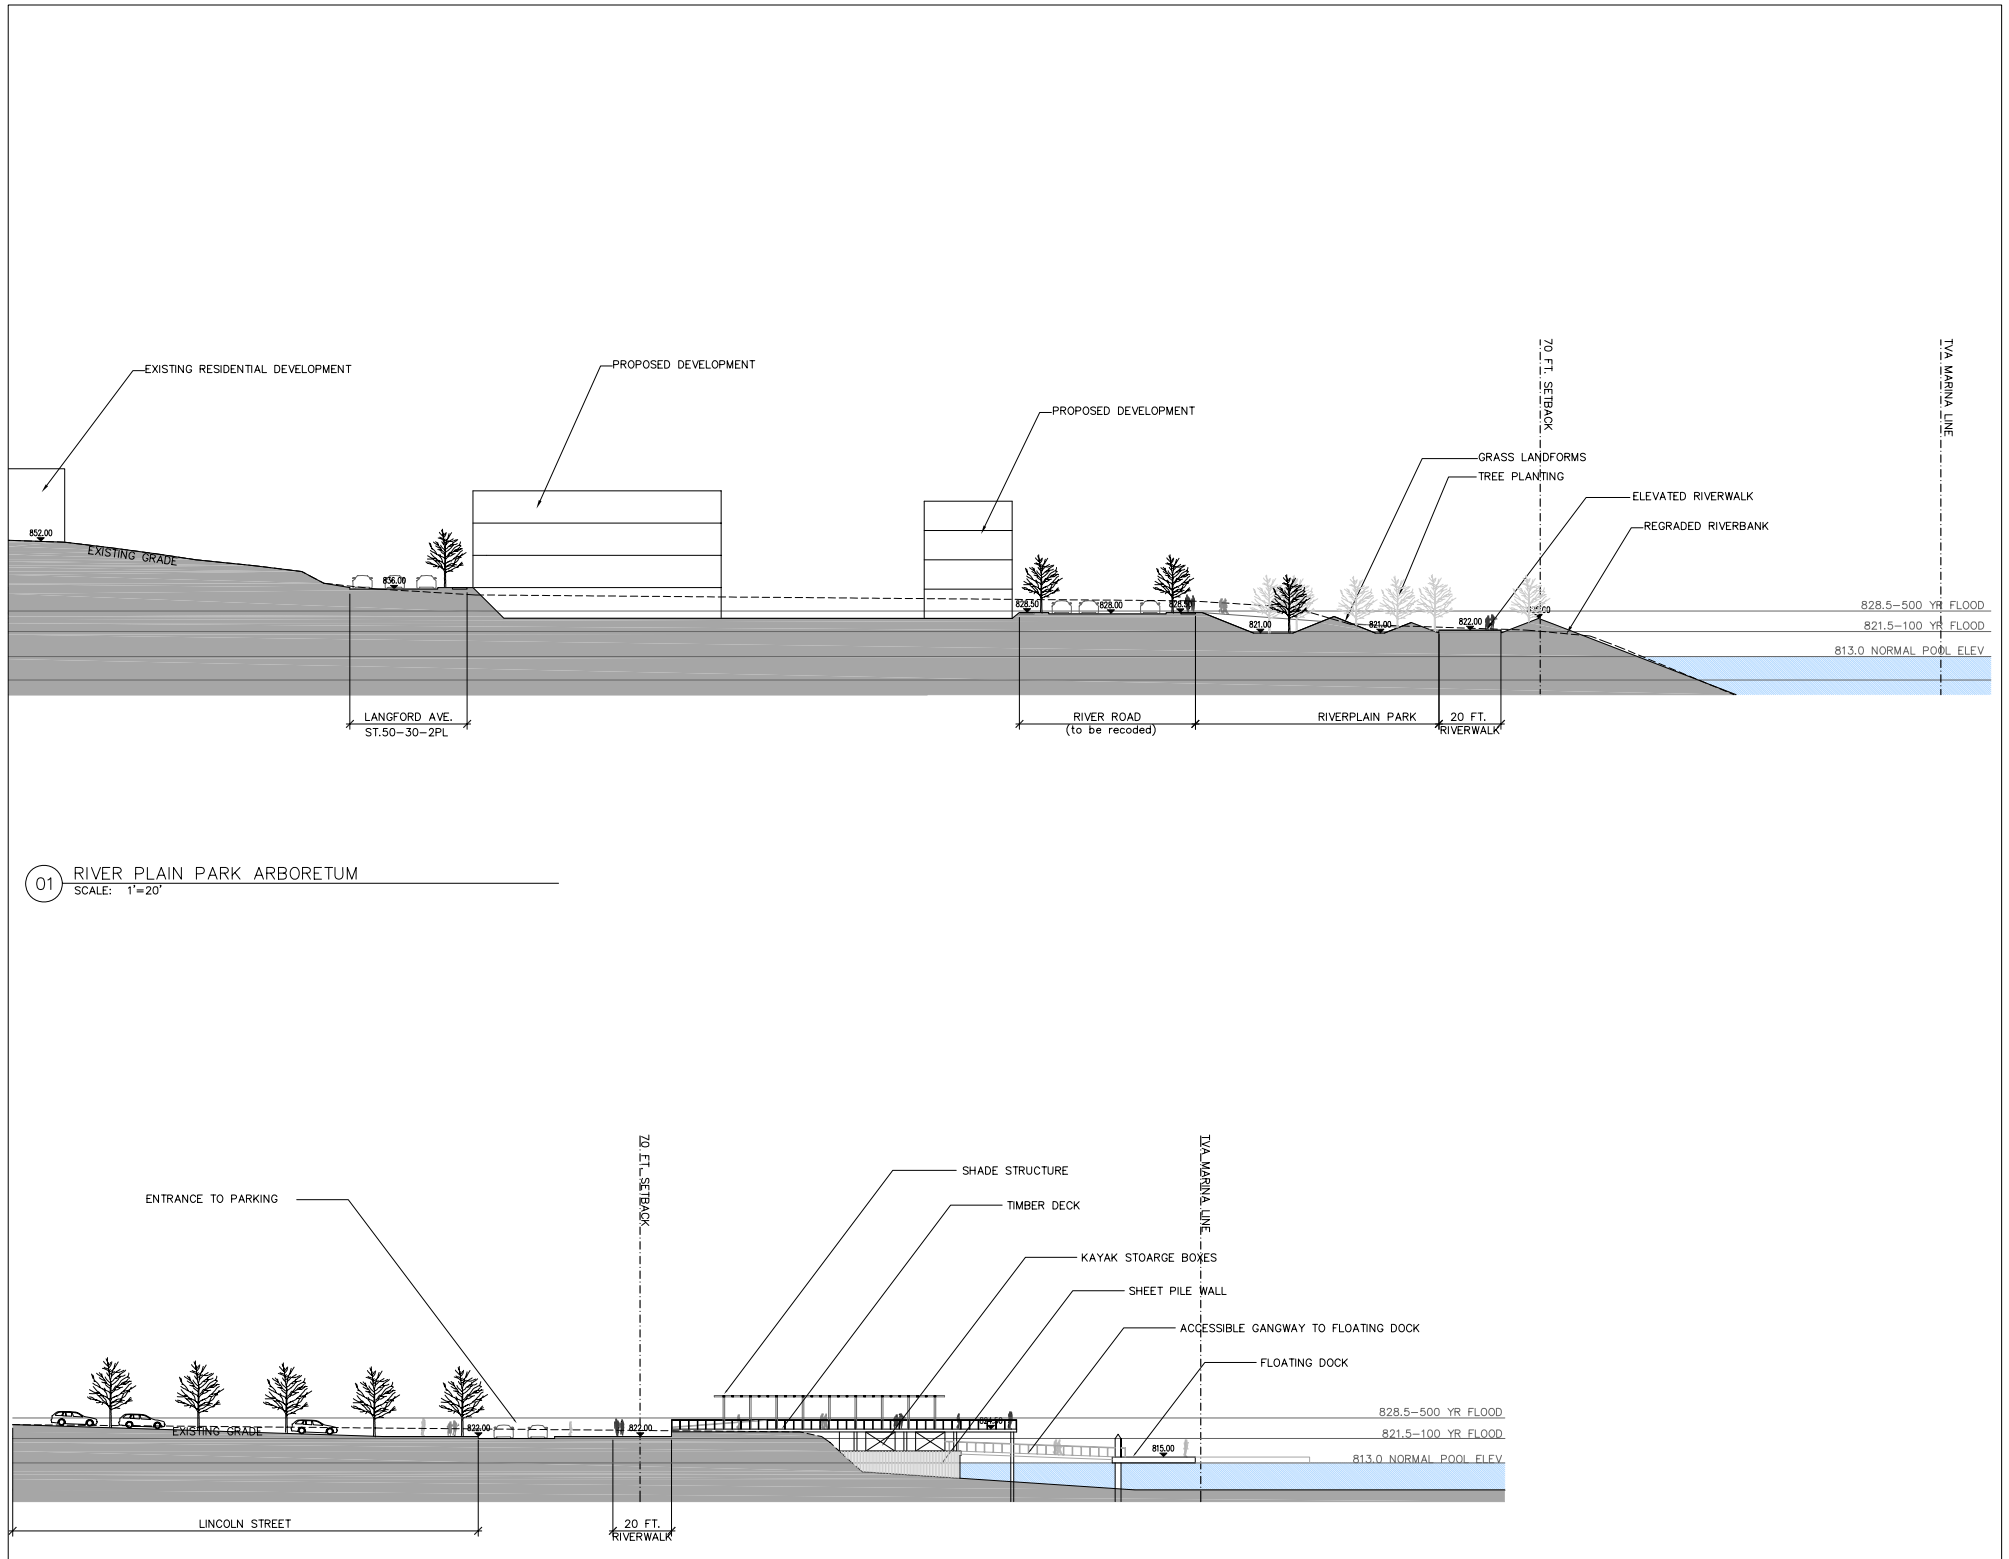

01 RIVER PLAIN PARK ARBORETUM
SCALE: 1"=20'

02 LINCOLN STREET LANDING
SCALE: 1"=20'

KNOXVILLE
SOUTH WATERFRONT
PUBLIC IMPROVEMENTS

KNOXVILLE, TENNESSEE

Lead Consultant
HARGREAVES ASSOCIATES
115 MACKLIN STREET
CAMBRIDGE, MA 02139
617 661 0070 T
617 661 0064 F
HARGREAVES.COM

Masterplan Overview/Urban Design
Chan Krieger Sieniewicz
8 Story Street
Cambridge, MA 02138
Tel: 617 354 5315

Masterplan Overview/Transportation
Glatting Jackson
East Pine Street
Orlando, FL 32801
Tel: 407 843 6552

Marine Engineering
Moffatt & Nichol
1616 East Millbrook Street, Suite 160
Raleigh, NC 27609
Tel: 919 781 4626

Lighting Design
Lam Partners
84 Sherman Street
Cambridge,MA 02140
Tel: 617 354 4502

Landscape Architecture
Ross/Fowler
625 Gay Street
Knoxville, TN 37902
Tel: 865 637 1100

Benefield Richters
516 Union Avenue
Knoxville, TN 37902
Tel: 865 637 7009

Civil Engineers
Cannon & Cannon
9724 Kingston Pike Suite 110
Knoxville, TN 37922
Tel: 865 670 8555

Wilbur Smith
1100 Marion Street,Suite 200
Knoxville, TN 37921
Tel: 865 963 4300

NOT FOR CONSTRUCTION

Issue		Date
09	Final SD package	06.04.08
08	Draft SD package	12.21.07
07	in progress	11.13.07
06	in progress	10.23.07
05	in progress	10.02.07
04	in progress	09.04.07
03	in progress	07.23.07
02	in progress	07.17.07
01	in progress	06.12.07

0 10 20FT

Job No. HA:KSW 0701
Scale 1" = 20'
Date 4 June 2008

Title
SCHEMATIC DESIGN
PROPOSED SECTIONS

PROJECT 10:
LINCOLN STREET
LANDING

Sheet No.
P10.L301