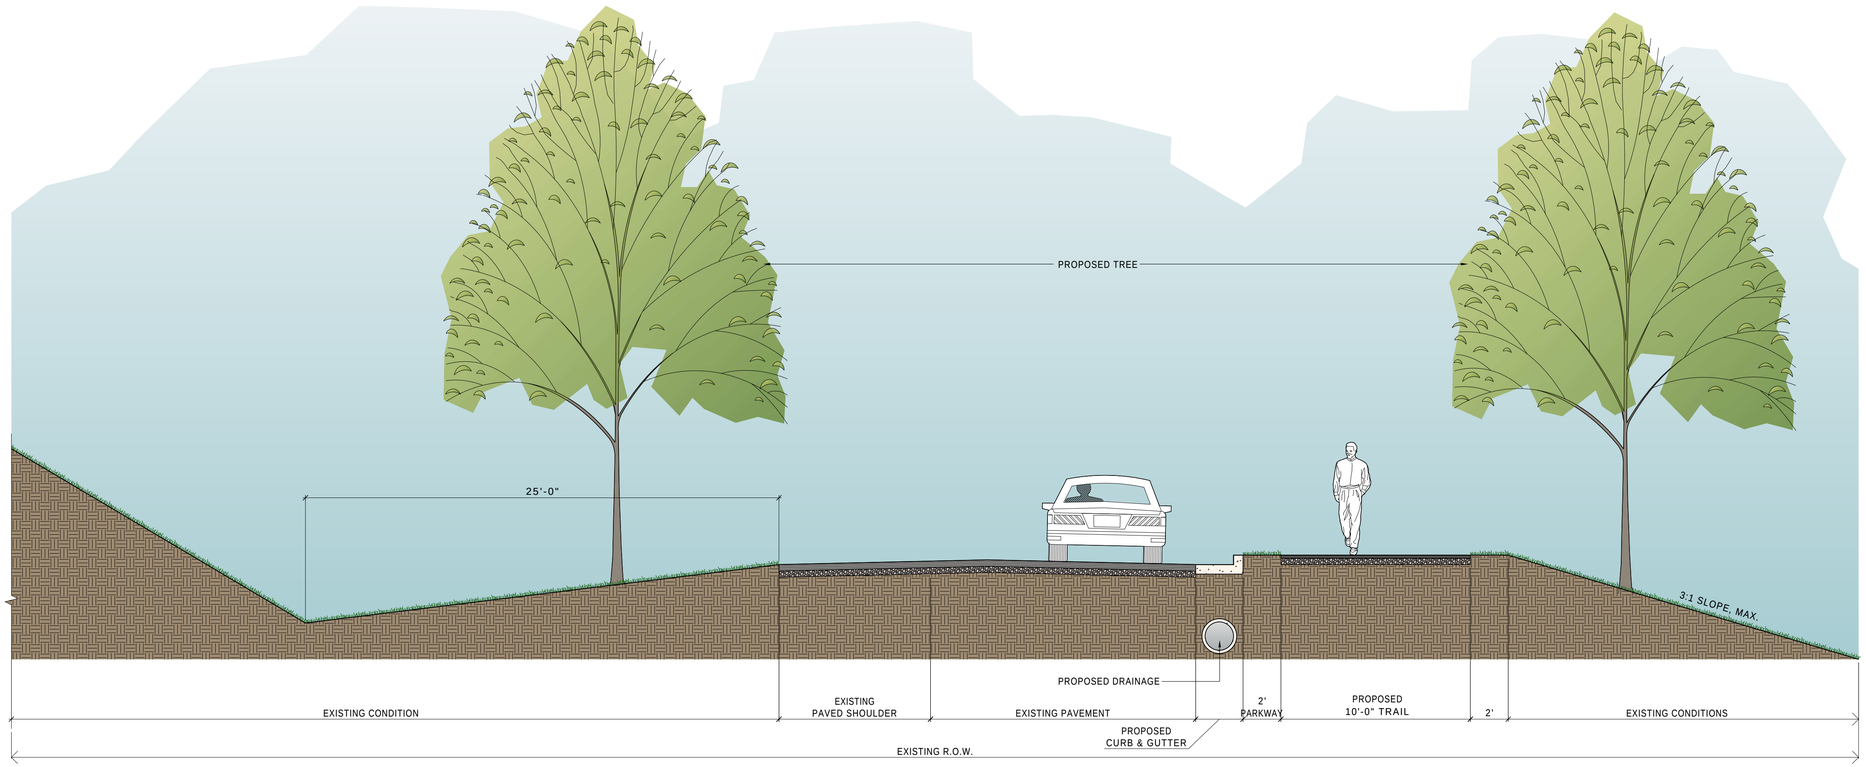

1 SIDE PATH WITH PARKWAY @ ON-RAMP
SCALE: 1/4"=1'-0"

04/29/2016

CORRIDOR SECTIONS - CORRIDOR J

JAMES WHITE / NEYLAND / MORNINGSIDE GREENWAYS TO WILL SKELTON GREENWAY

CITY OF KNOXVILLE

ROSS/FOWLER LANDSCAPE ARCHITECTURE
CANNON & CANNON INC CONSULTING ENGINEERS · FIELD SURVEYORS
S&ME

J2.1

SECTIONS