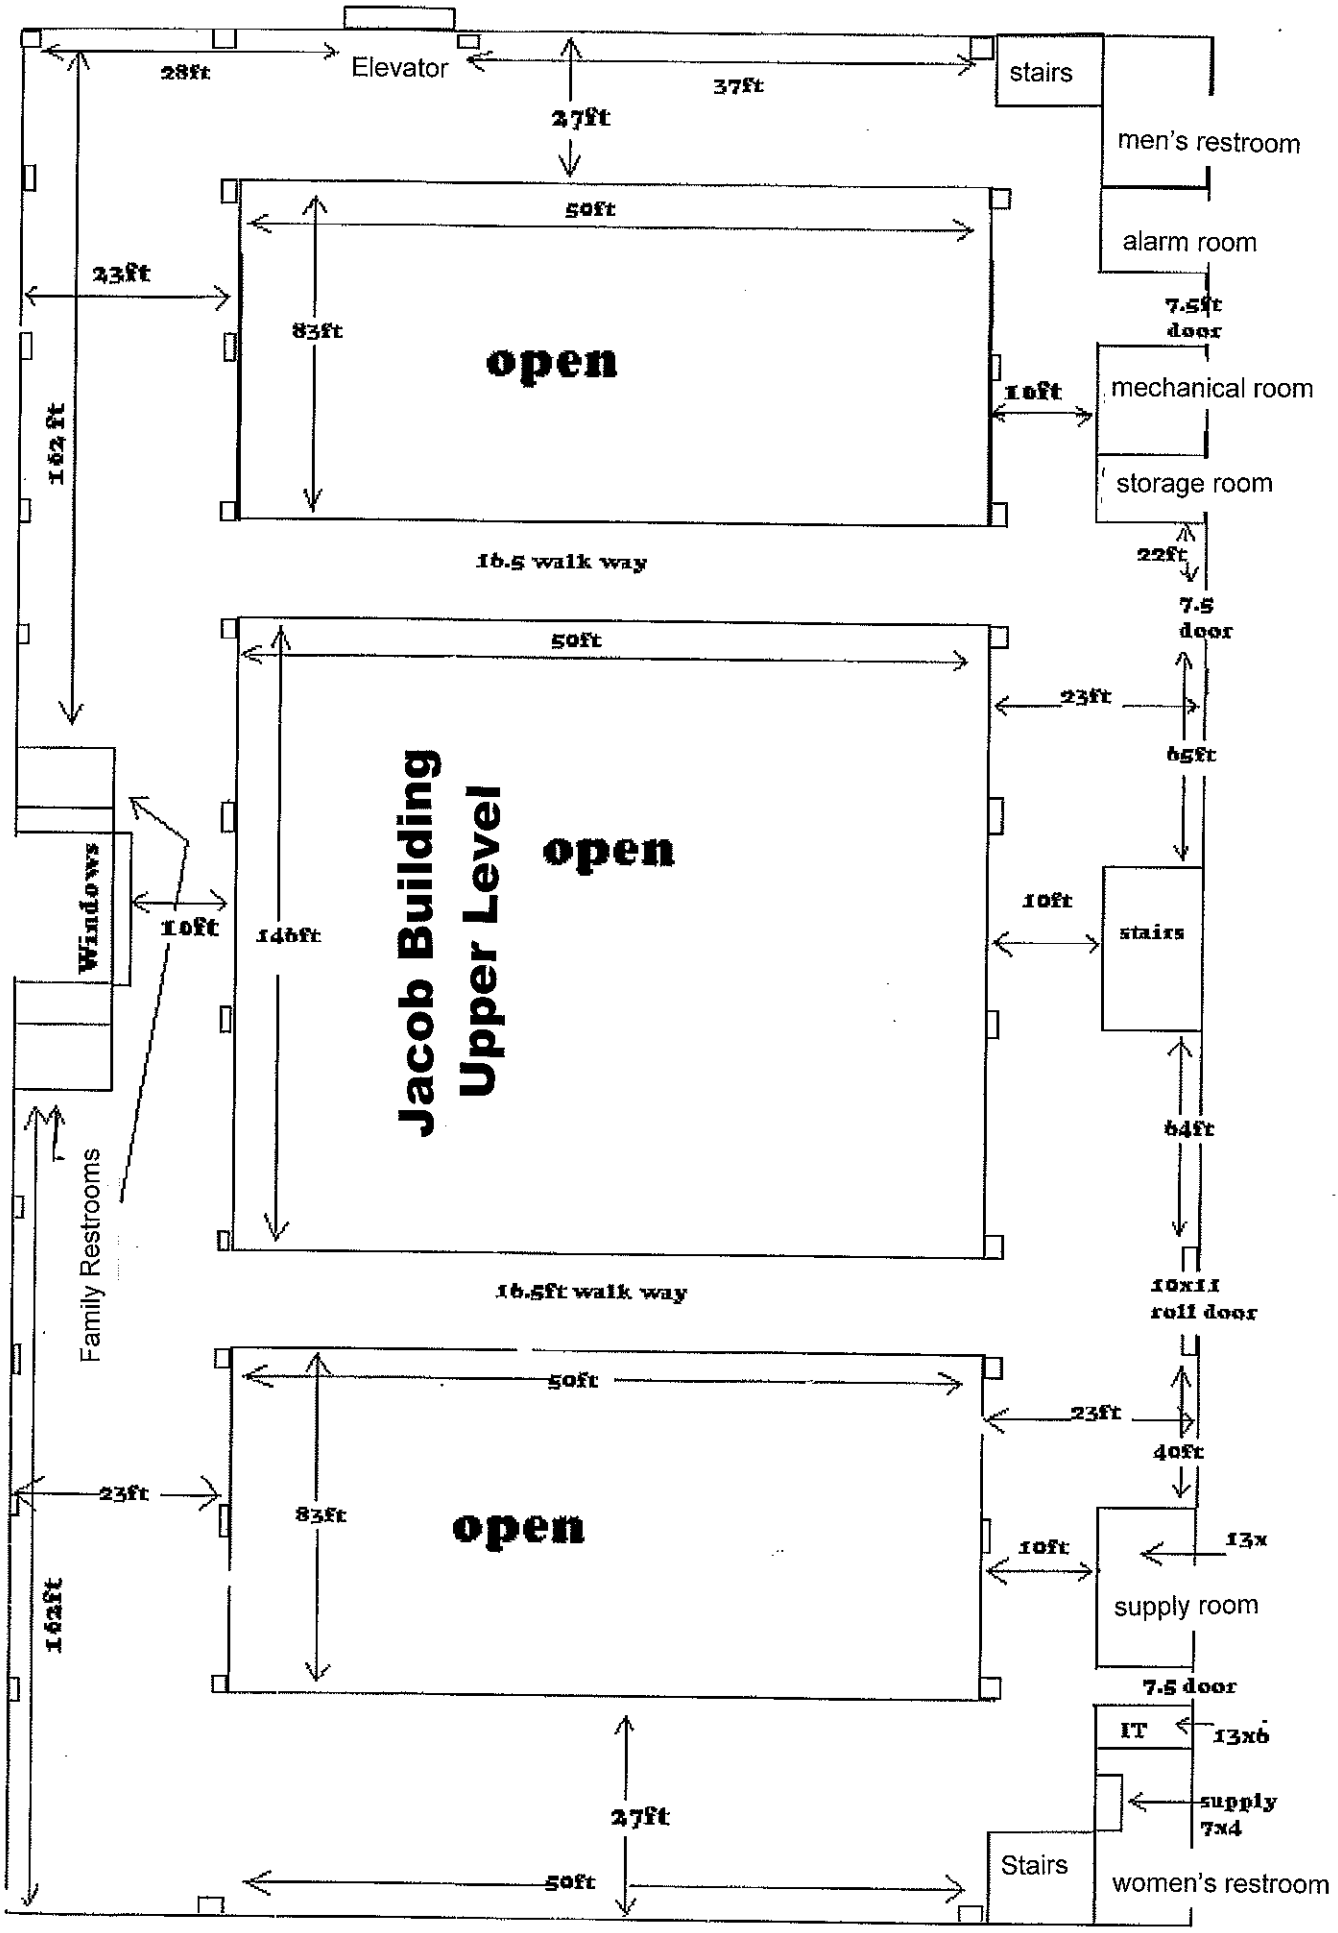
Jacob Building
Upper Level
Elevator
stairs
men's restroom
alarm room
7.5ft door
mechanical room
storage room
22ft
7.5 door
65ft
stairs
64ft
10x11 roll door
40ft
13x
supply room
7.5 door
IT
13x6
supply 7x4
Stairs
women's restroom
28ft
37ft
27ft
50ft
23ft
83ft
open
16ft
162 ft
16.5 walk way
50ft
23ft
146ft
open
10ft
16.5ft walk way
Windows
10ft
Family Restrooms
50ft
23ft
23ft
83ft
open
10ft
162ft
27ft
50ft