North Barn

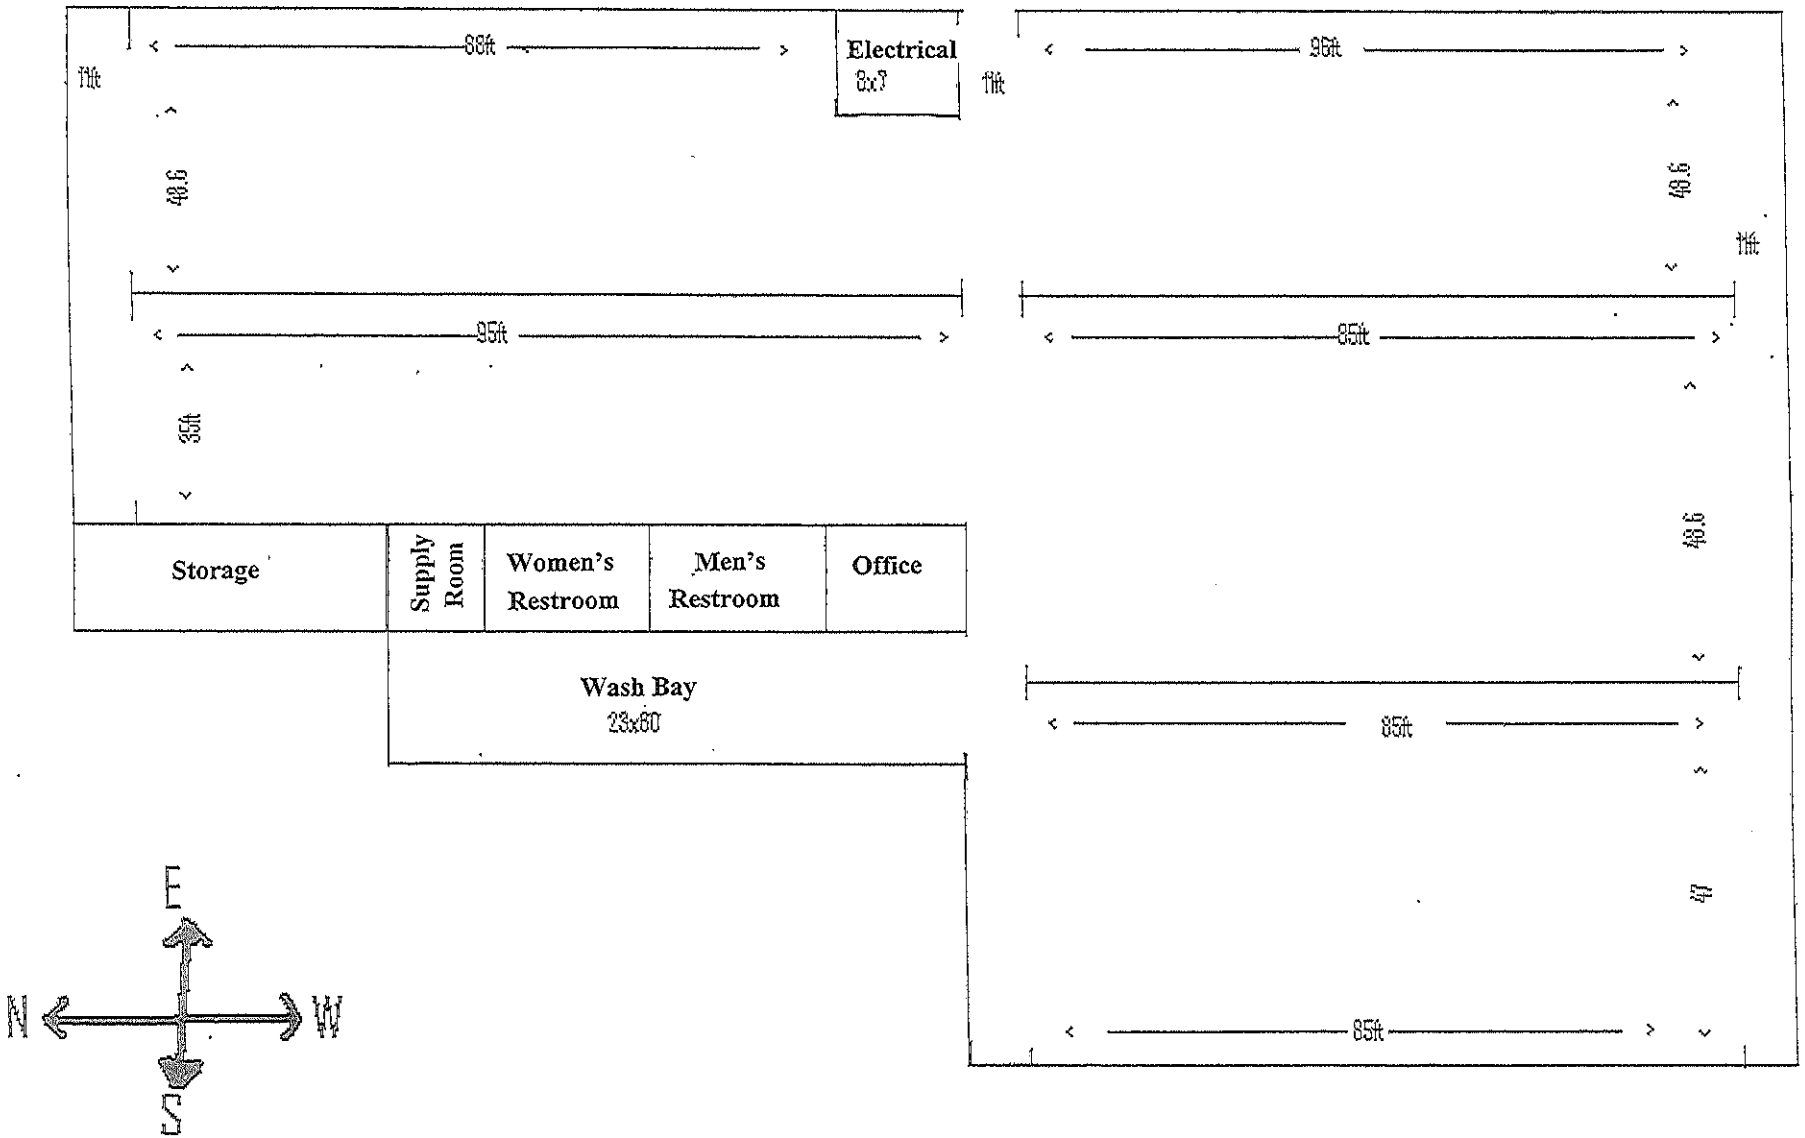
88ft
Electrical
8x7
11ft
96ft
11ft
48.6
48.6
11ft
95ft
85ft
35ft
Storage
Supply Room
Women's Restroom
Men's Restroom
Office
48.6
Wash Bay
23x60
85ft
47
85ft
E
N
W
S