South Barn

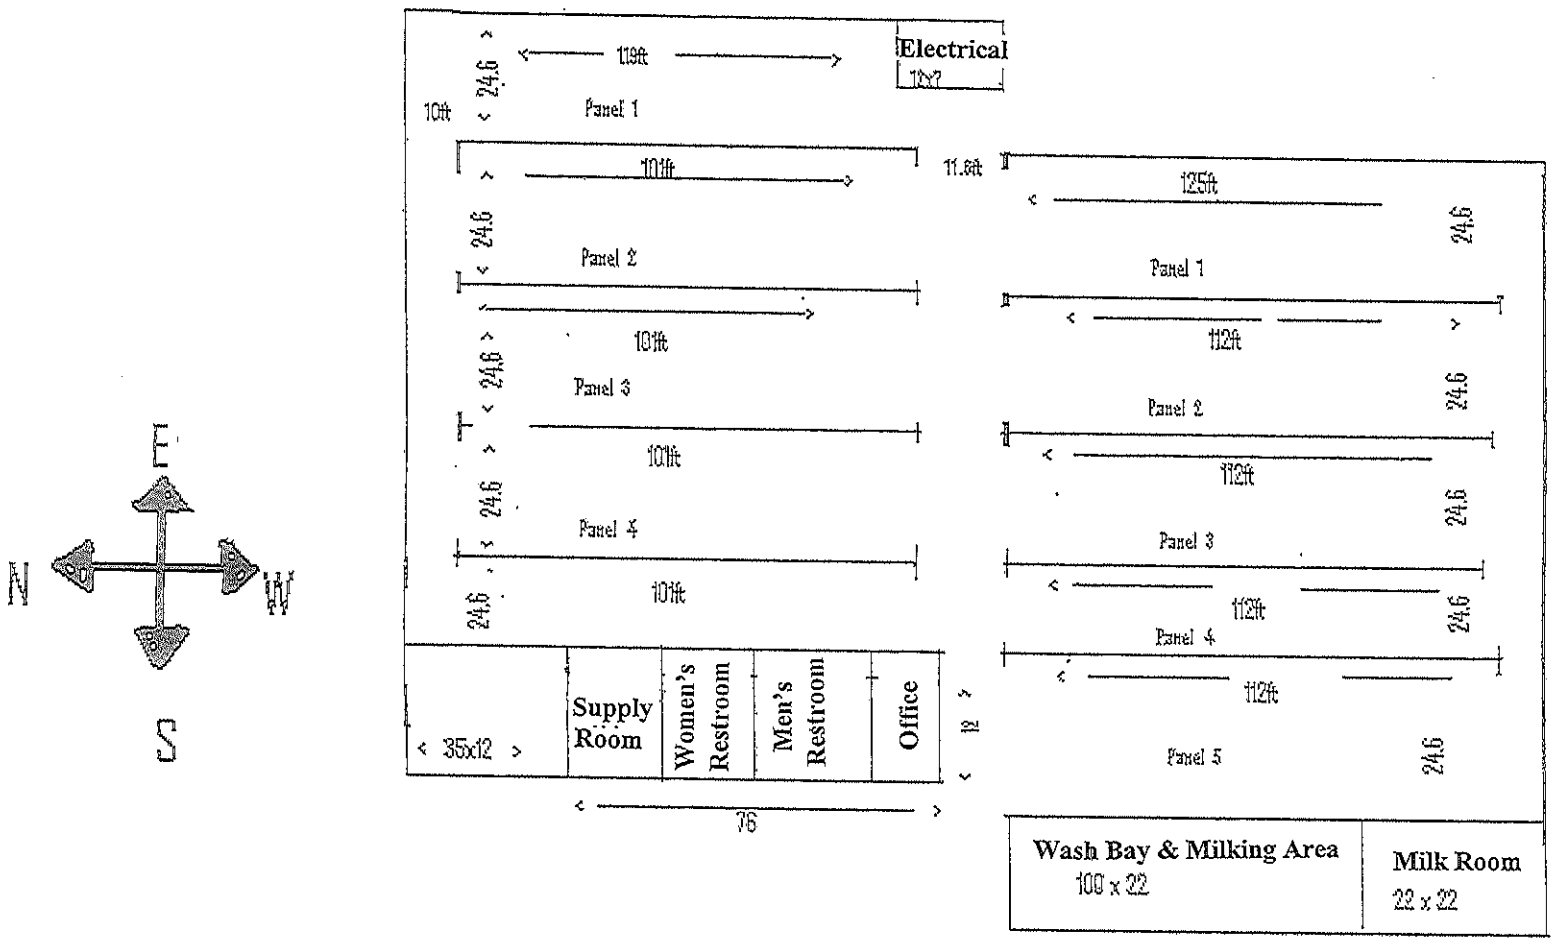
E
N
W
S
Electrical
10x7
119ft
24.6
10ft
Panel 1
101ft
11.8ft
Panel 2
101ft
Panel 3
101ft
Panel 4
101ft
35x12
Supply Room
Women's Restroom
Men's Restroom
Office
12
76
125ft
Panel 1
112ft
Panel 2
112ft
Panel 3
112ft
Panel 4
112ft
Panel 5
Wash Bay & Milking Area
100 x 22
Milk Room
22 x 22