Washington Pike - I-640 to Murphy Road

Schematic Design - Illustrative Plan

CDM Smith | City of Knoxville | hedstrom design landscape architecture

Complete Green Street Objectives

- Improved water quality
- Safer and more inviting for all users
- Creates opportunity for social interaction
- Encourages alternate transportation choices
- Promotes physical activity and public health
- Enhances the environment and helps establish a sense of place
- Integration of stormwater treatment techniques through natural processes

Stormwater infiltration swale in spring

Stormwater infiltration swale in summer

Stormwater infiltration swale in fall

Stormwater infiltration swale in winter
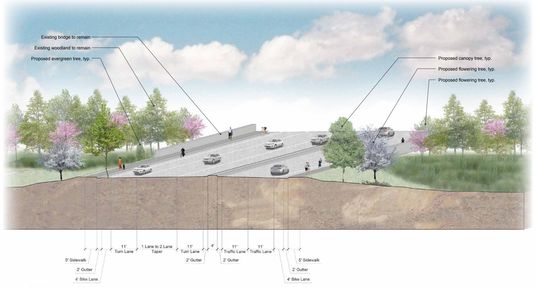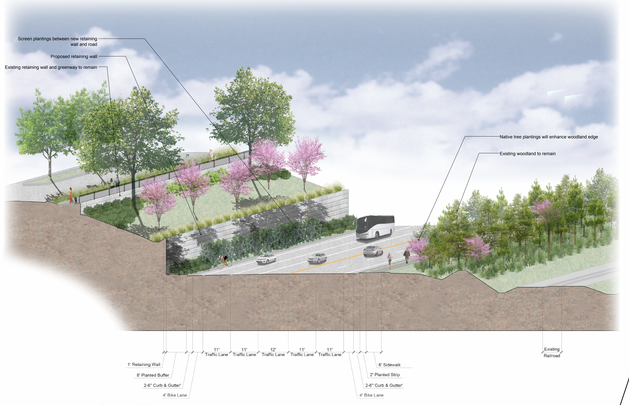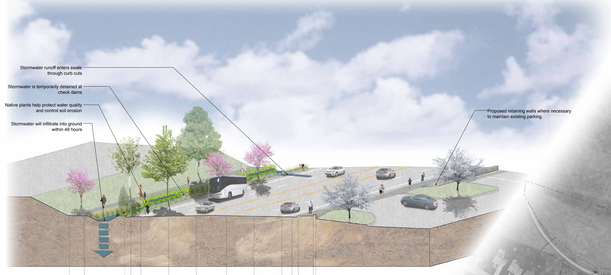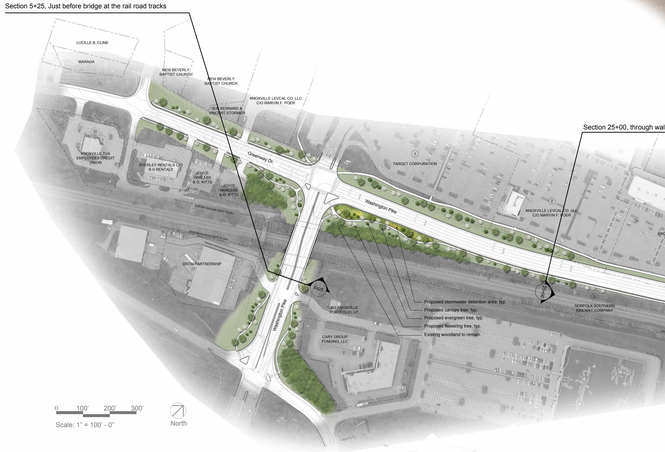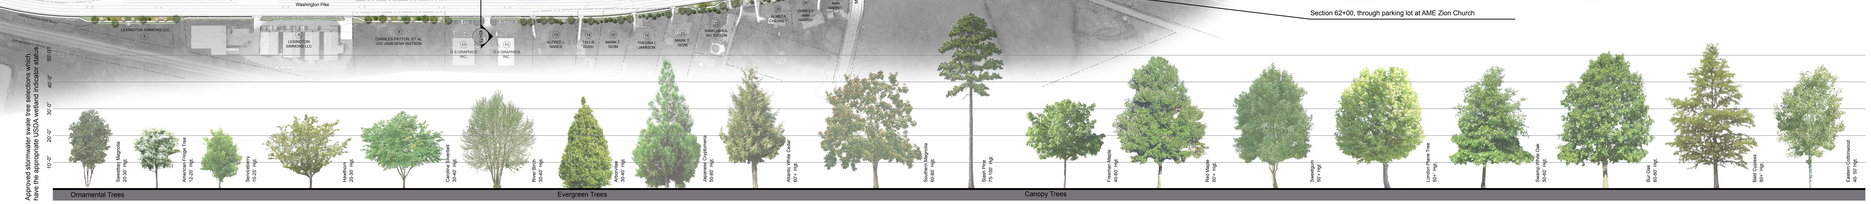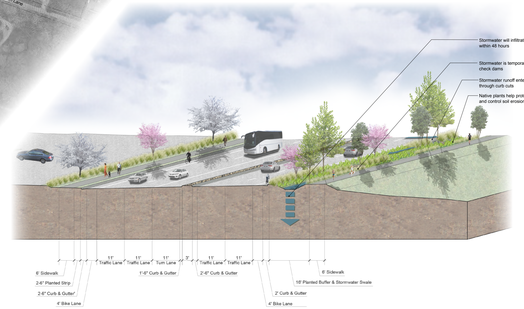
Stormwater infiltration swale during rain event