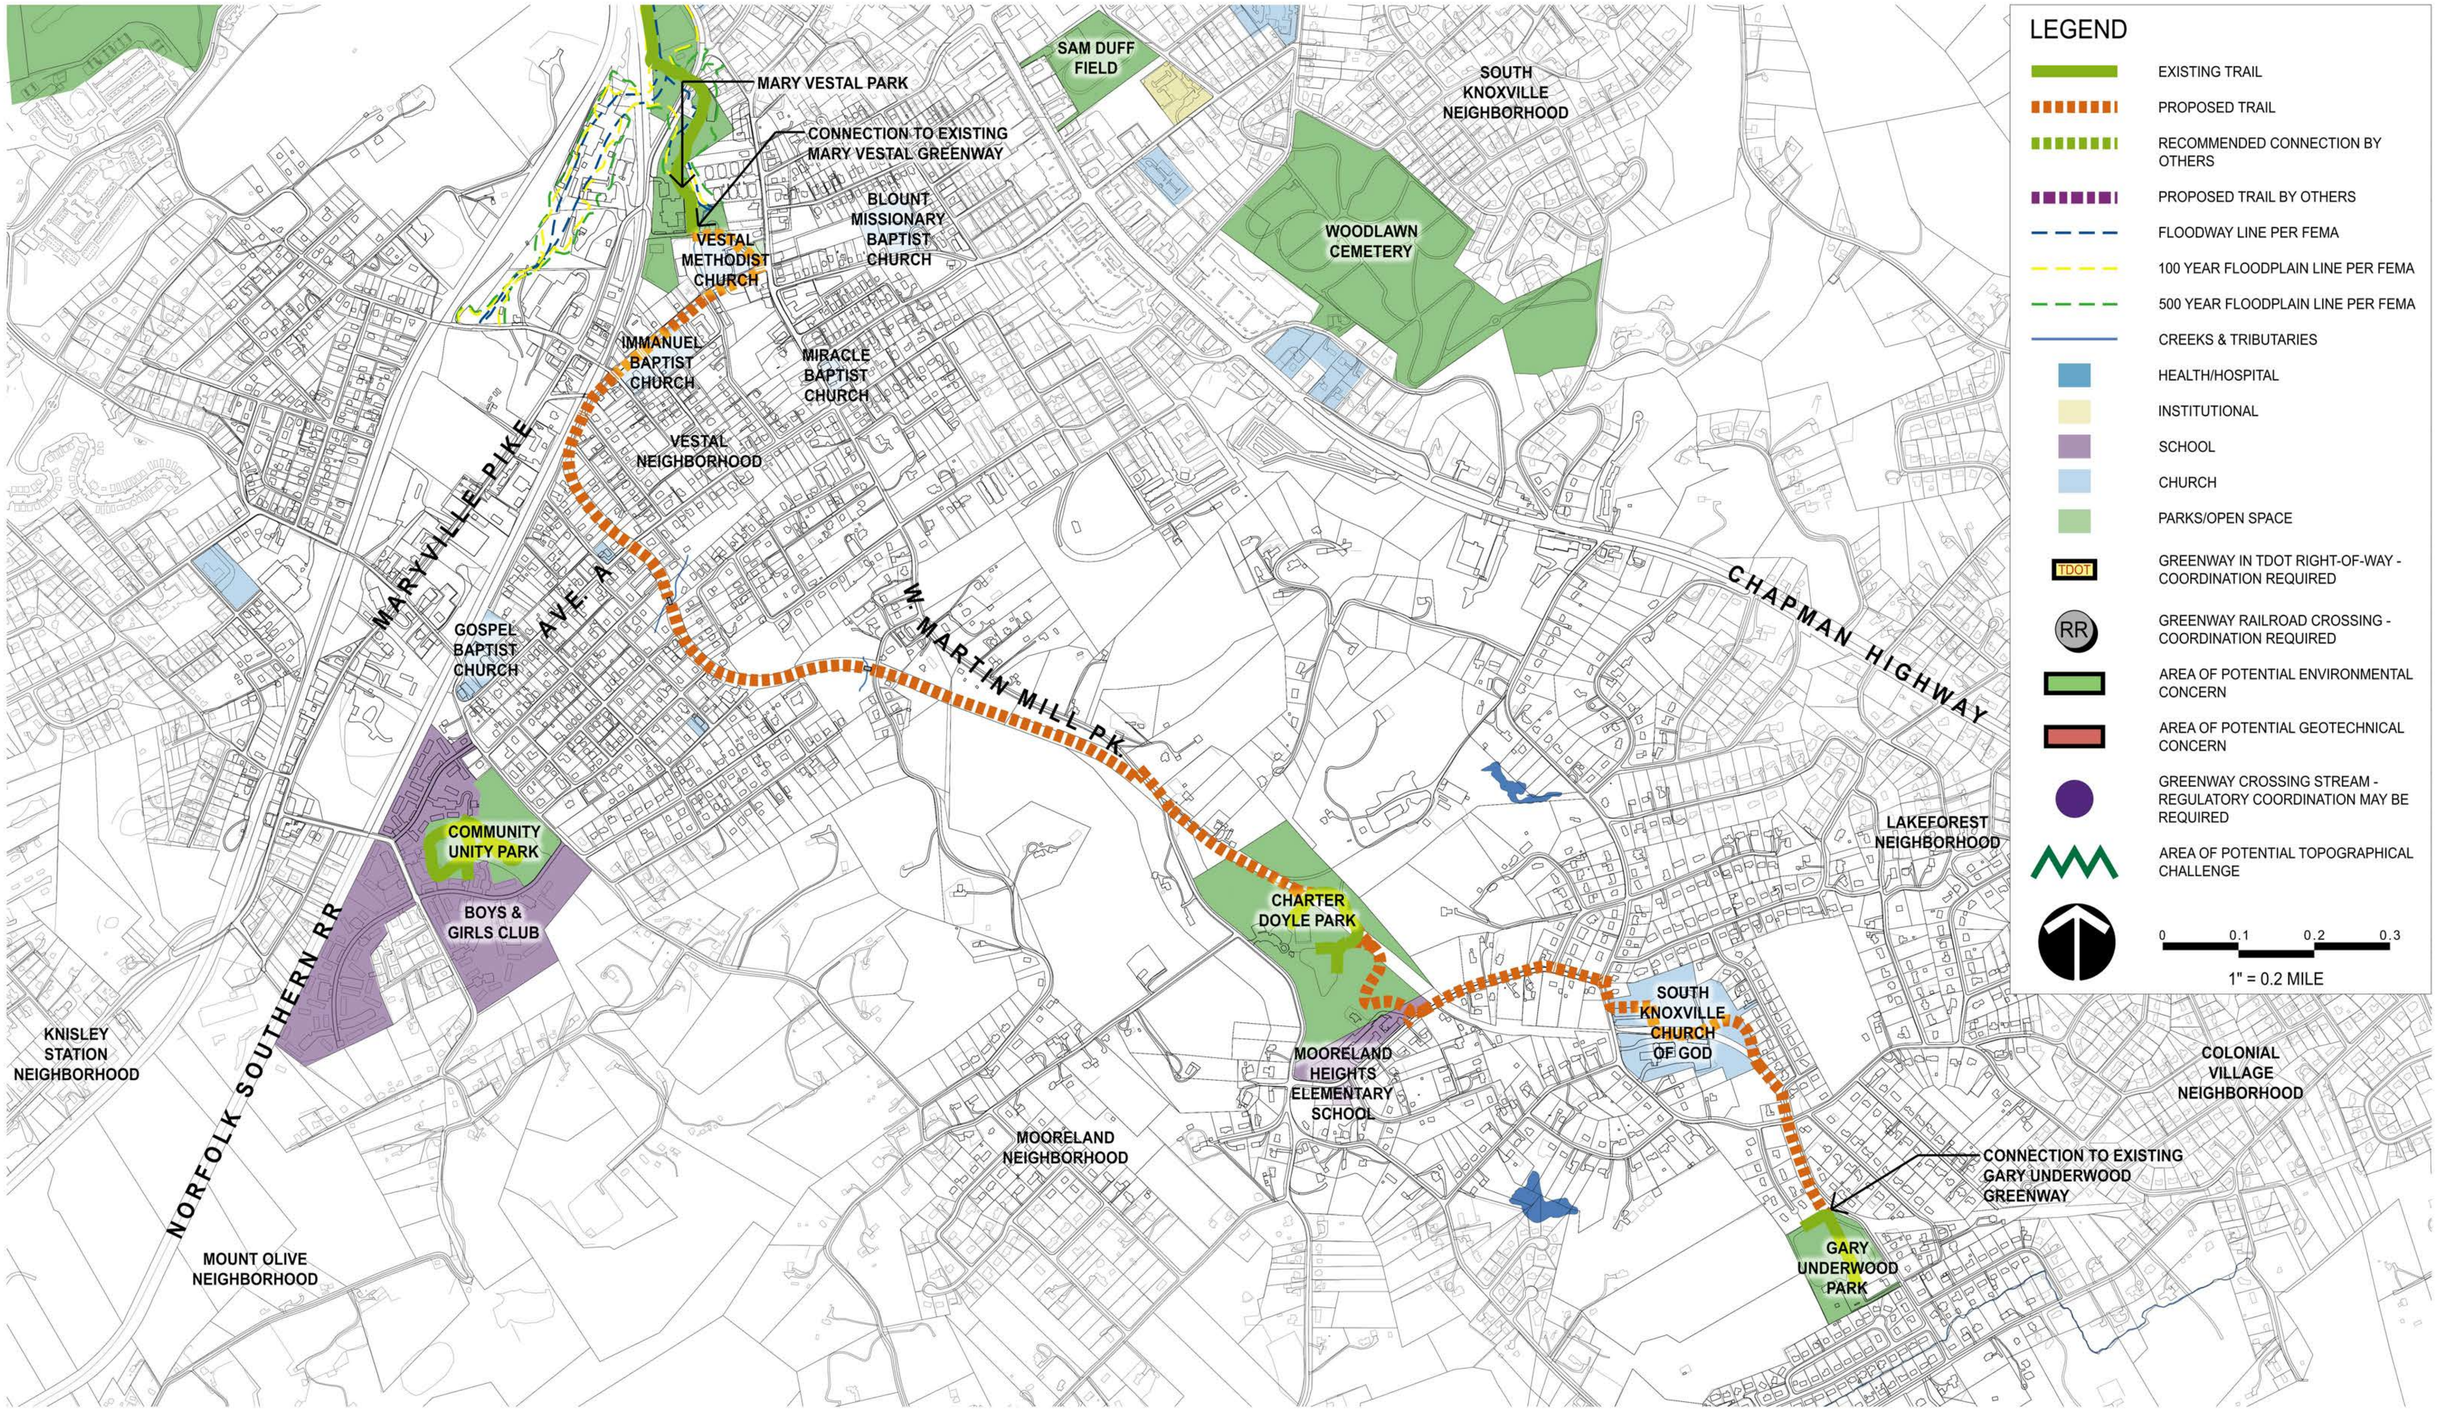

04/29/2016

INVENTORY AND ANALYSIS PLAN - CORRIDOR L

MARY VESTAL GREENWAY TO GARY UNDERWOOD PARK

CITY OF KNOXVILLE

ROSS/FOWLER LANDSCAPE ARCHITECTURE
CANNON & CANNON INC CONSULTING ENGINEERS · FIELD SURVEYORS
S&ME

KEY MAP

L0.0
CORRIDOR INVENTORY